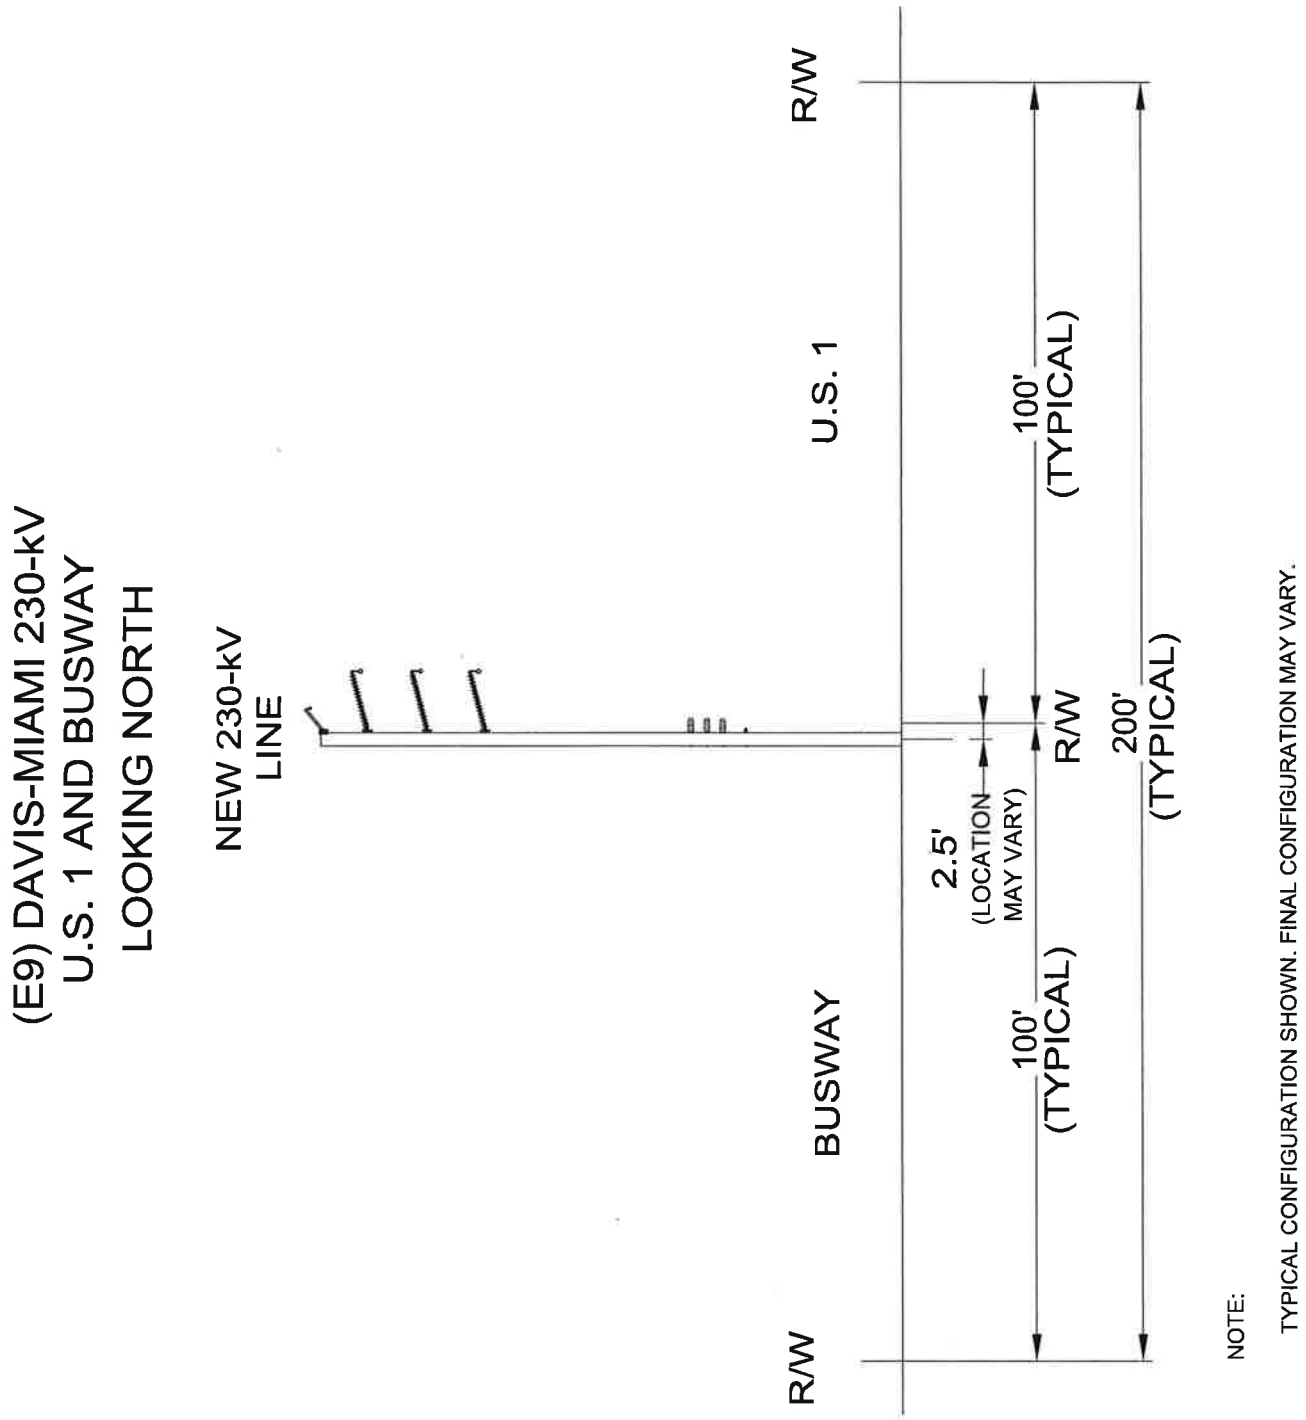

GRAPHIC SCALE
0 15 30
SCALE IN FEET

PROJECT
TURKEY POINT UNITS 6 & 7 PROJECT:
TRANSMISSION LINES

TITLE
(E9) U.S. 1 AND BUSWAY

FPL

FILE No. 080489-0100
REV. 0
PLOT DATE 05/18/2009

FIGURE E9.2.0-17