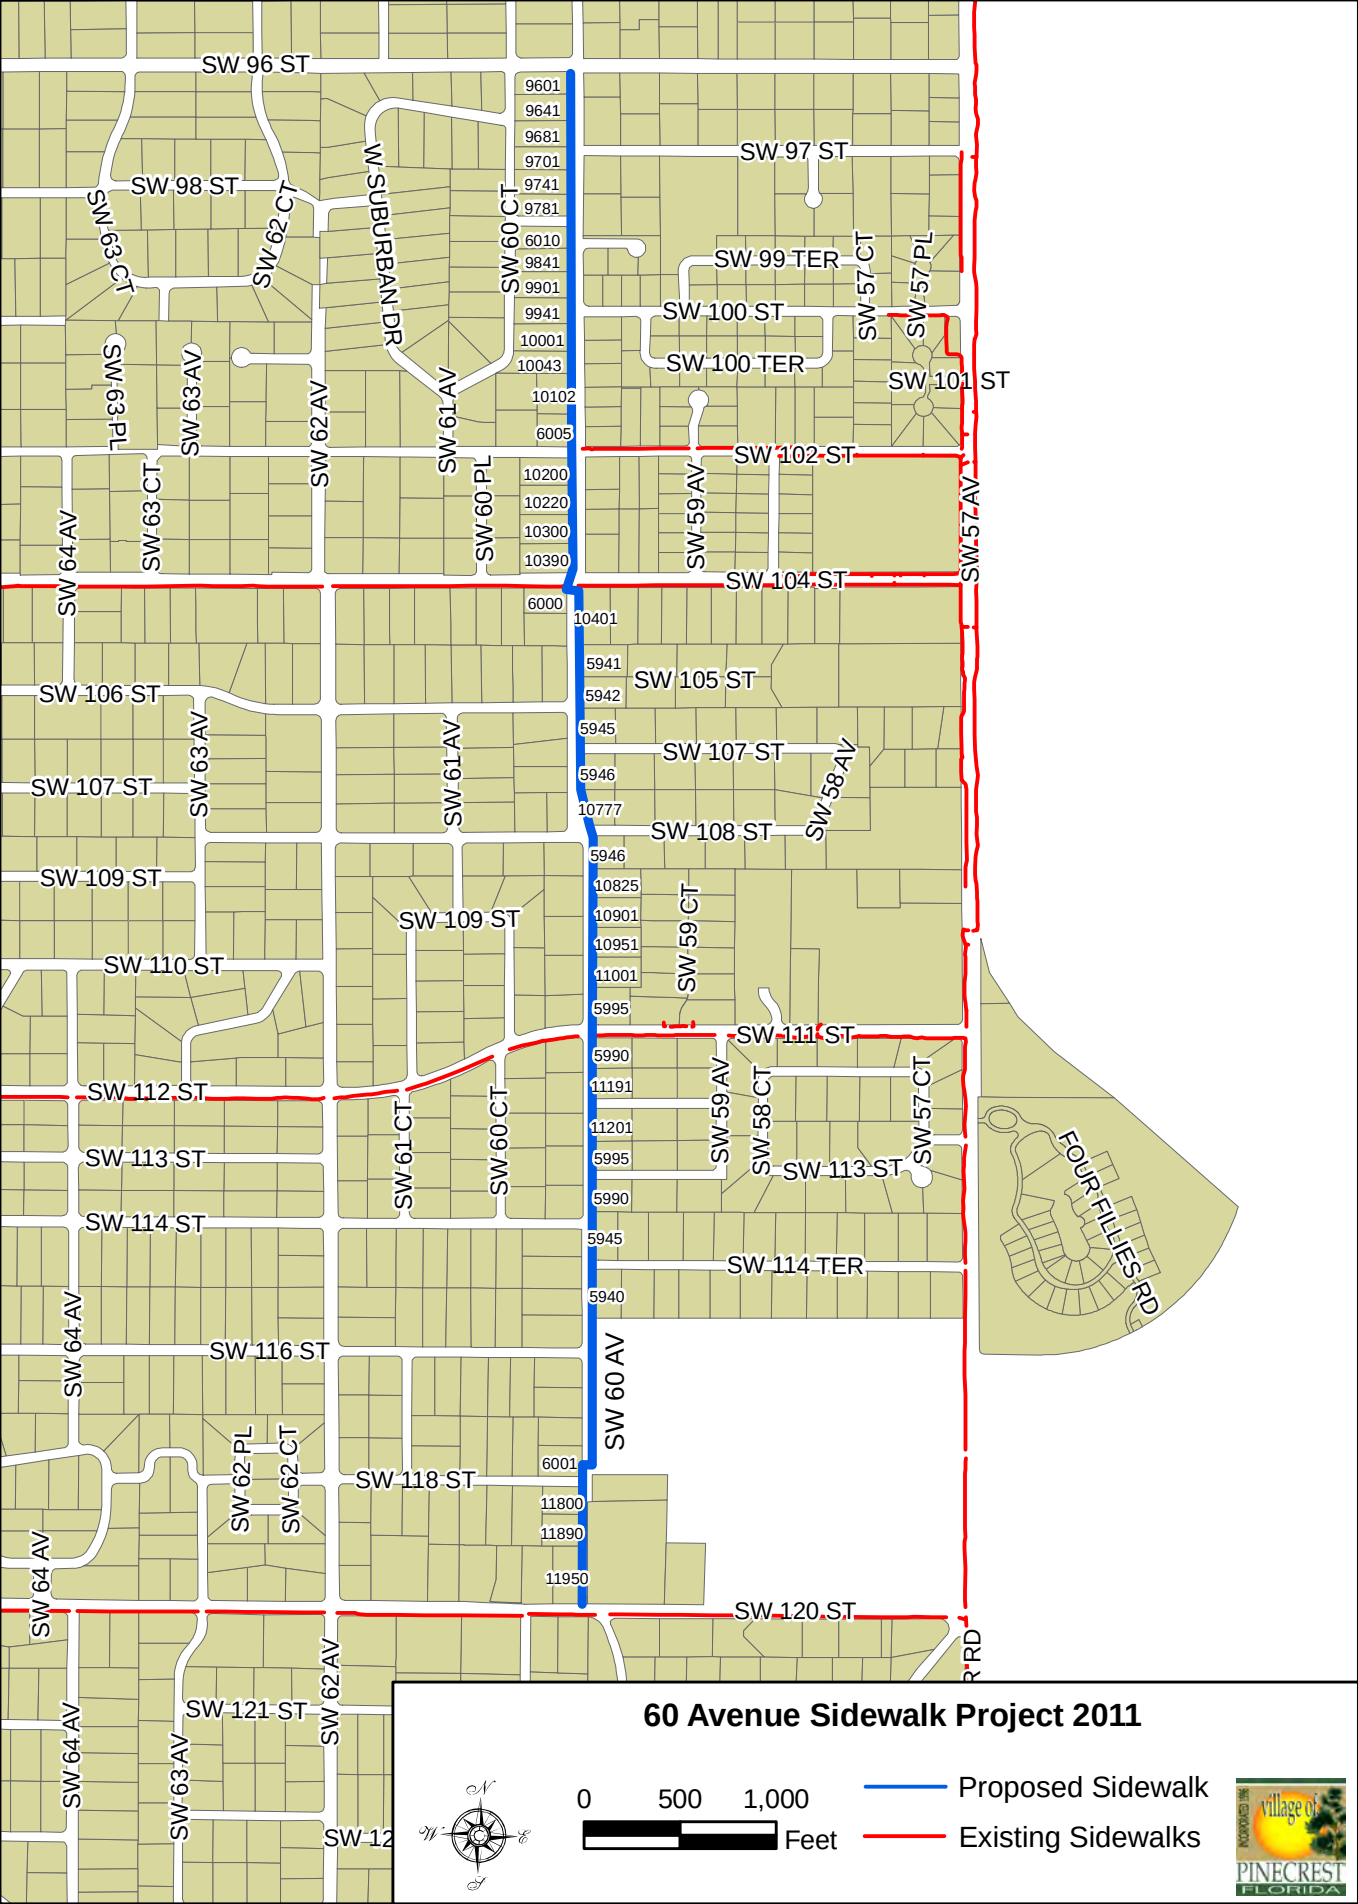
SW 96 ST
SW 97 ST
SW 98 ST
SW 99 TER
SW 100 ST
SW 100 TER
SW 101 ST
SW 102 ST
SW 104 ST
SW 105 ST
SW 106 ST
SW 107 ST
SW 108 ST
SW 109 ST
SW 110 ST
SW 111 ST
SW 112 ST
SW 113 ST
SW 114 ST
SW 114 TER
SW 116 ST
SW 118 ST
SW 120 ST
SW 121 ST
SW 60 AV
SW 62 AV
SW 63 AV
SW 64 AV
SW 61 AV
SW 59 AV
SW 57 AV
SW 58 AV
SW 62 CT
SW 63 CT
SW 60 CT
SW 61 CT
SW 59 CT
SW 58 CT
SW 57 CT
SW 57 PL
SW 63 PL
SW 62 PL
SW 60 PL
W SUBURBAN DR
FOUR FILLIES RD
9601
9641
9681
9701
9741
9781
6010
9841
9901
9941
10001
10043
10102
6005
10200
10220
10300
10390
6000
10401
5941
5942
5945
5946
10777
5946
10825
10901
10951
11001
5995
5990
11191
11201
5995
5990
5945
5940
6001
11800
11890
11950
0
500
1,000
Feet
Proposed Sidewalk
Existing Sidewalks
60 Avenue Sidewalk Project 2011
village of
PINECREST
FLORIDA

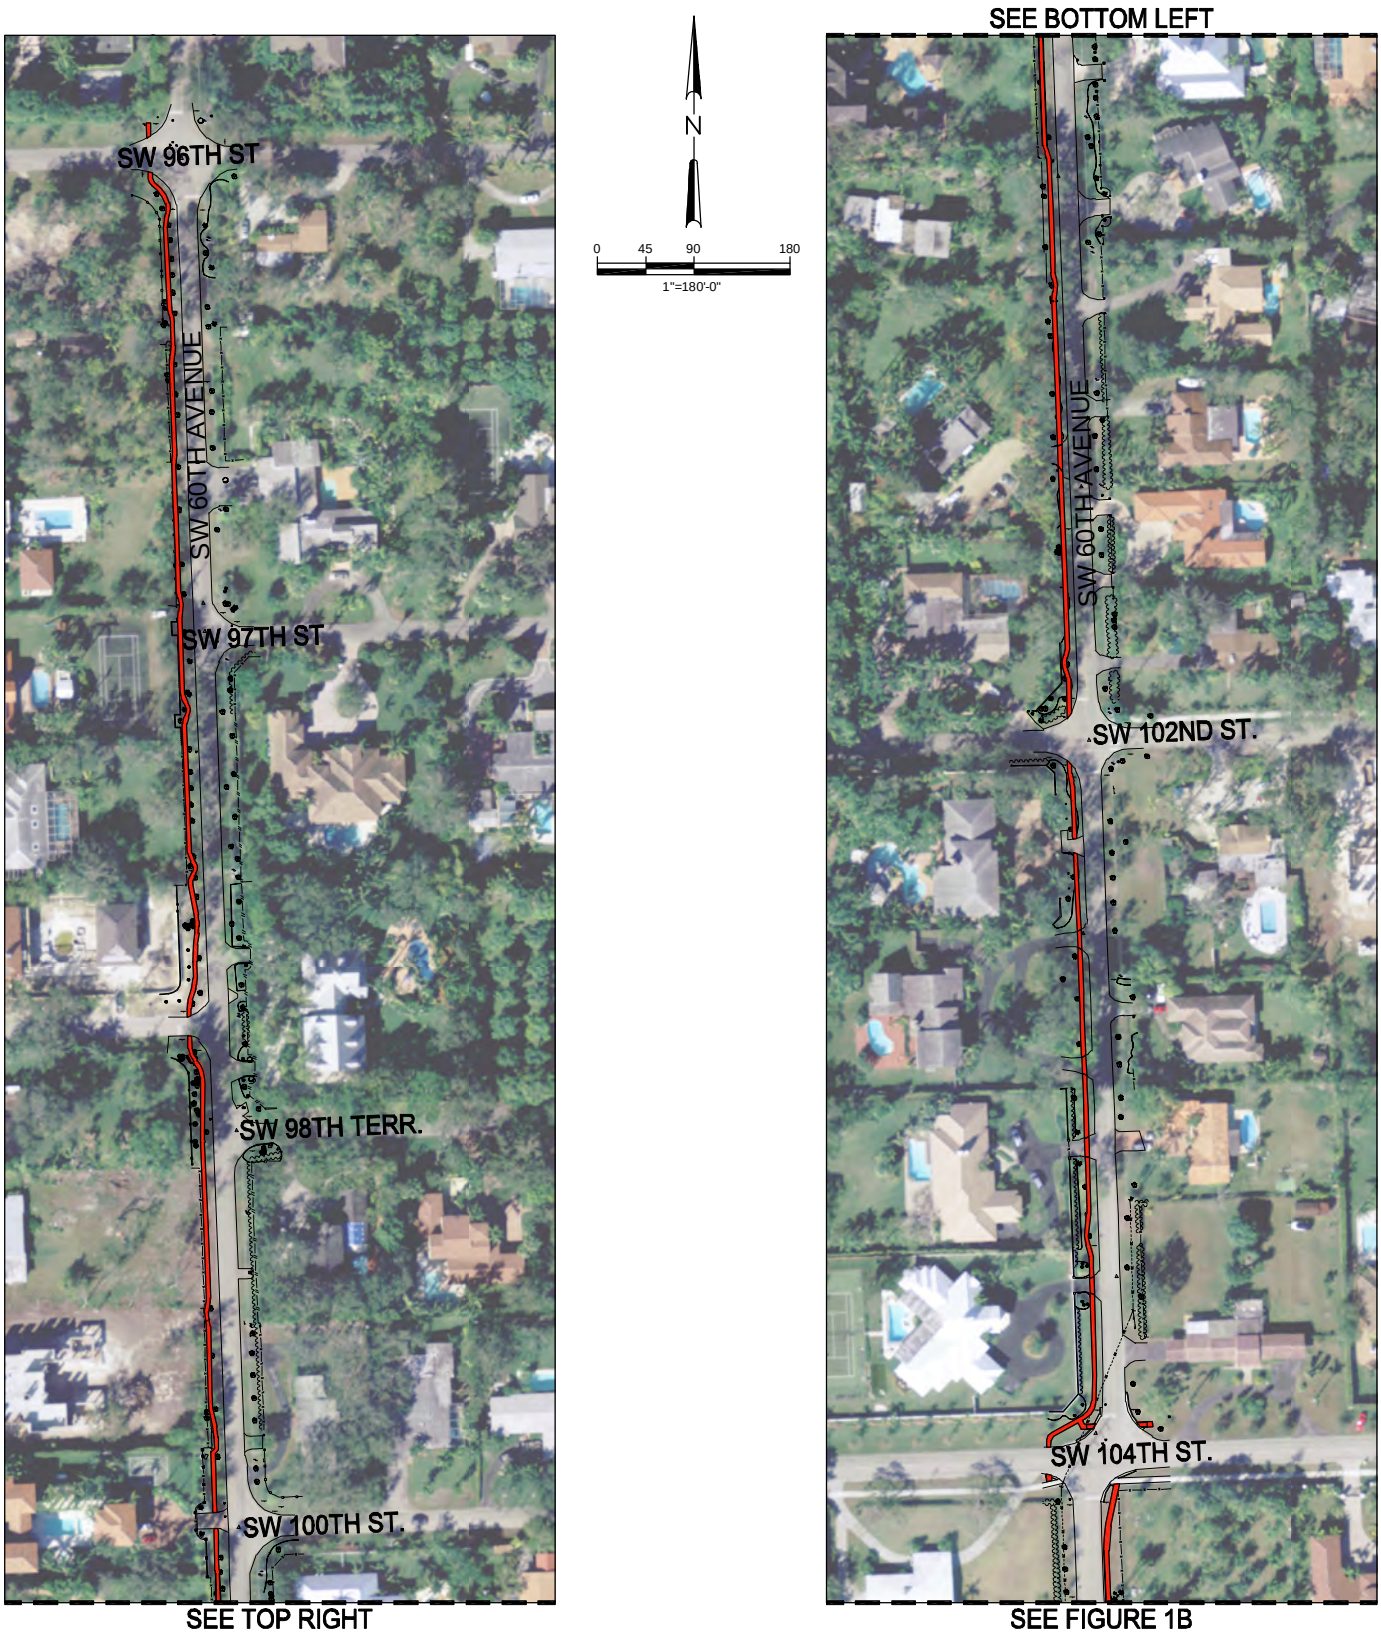

CHEN·MOORE &ASSOCIATES
420 Lincoln Road, Suite 444
Miami Beach, Florida 33139
Tel: 786.497.1500
Fax: 786.497.2300
EB 0004593

VILLAGE OF PINECREST
SW 60TH AVENUE

FIGURE 1A – SIDEWALK LAYOUT
MARCH 1, 2011

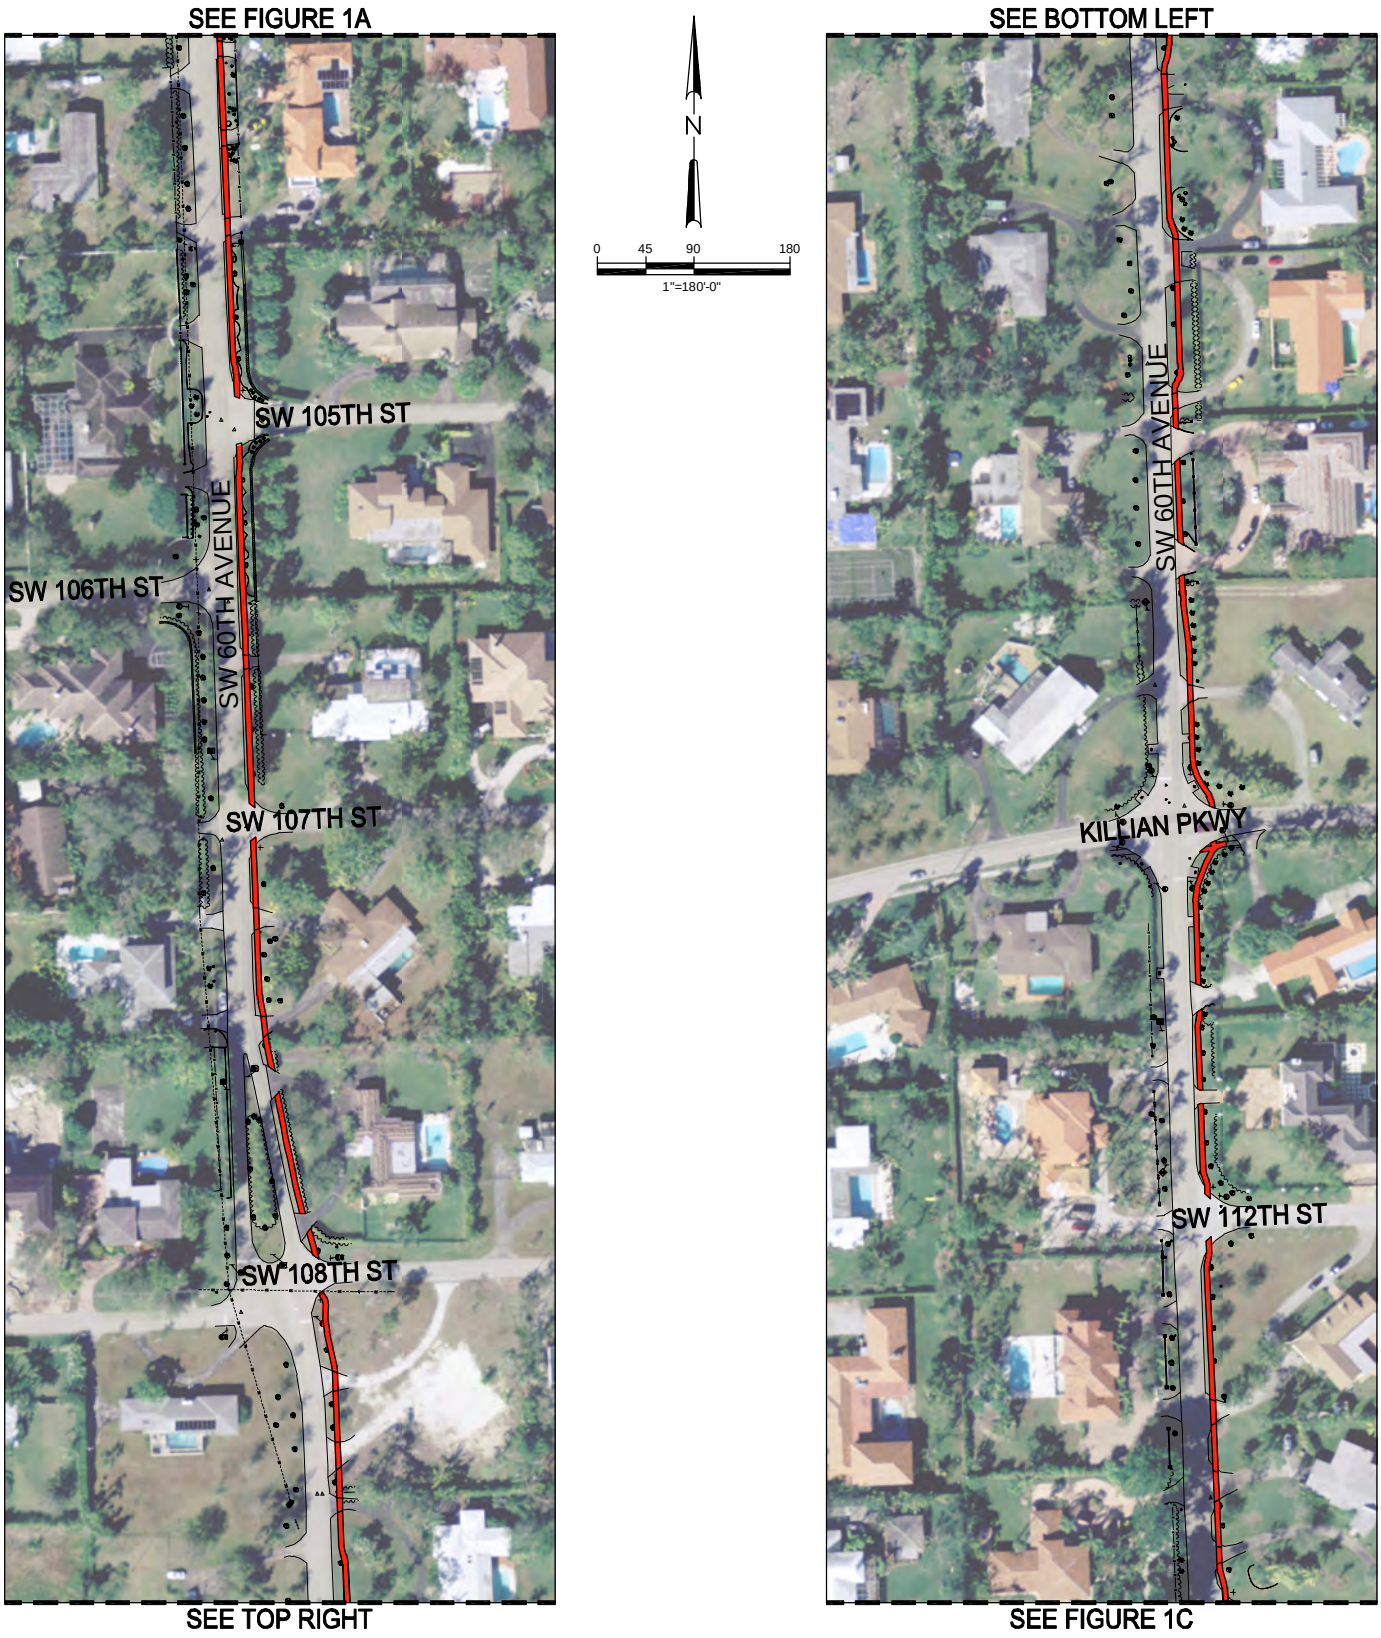

CHEN·MOORE &ASSOCIATES
420 Lincoln Road, Suite 444
Miami Beach, Florida 33139
Tel: 786.497.1500
Fax: 786.497.2300
EB 0004593

VILLAGE OF PINECREST
SW 60TH AVENUE

FIGURE 1B – SIDEWALK LAYOUT
MARCH 1, 2011

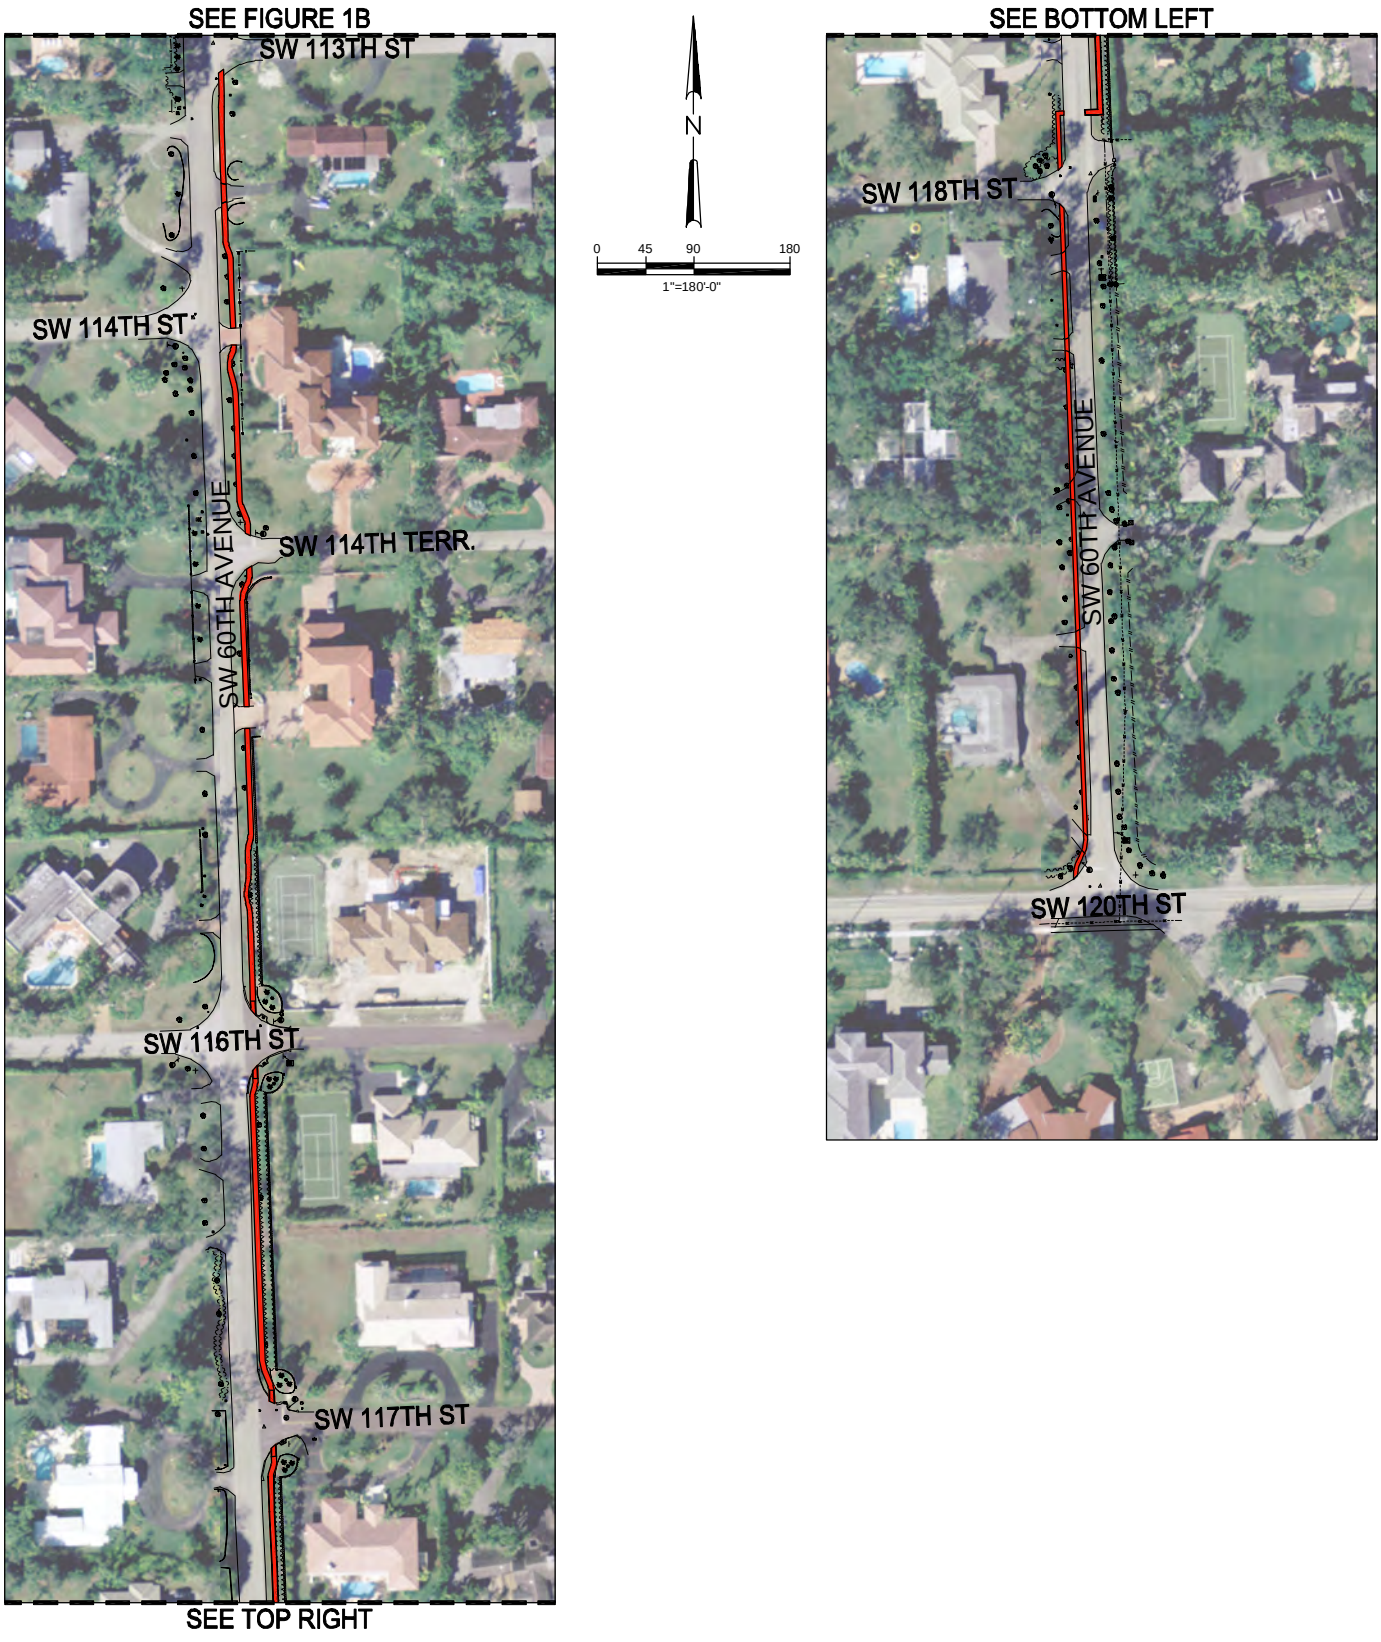

CHEN·MOORE &ASSOCIATES
420 Lincoln Road, Suite 444
Miami Beach, Florida 33139
Tel: 786.497.1500
Fax: 786.497.2300
EB 0004593

VILLAGE OF PINECREST
SW 60TH AVENUE

FIGURE 1C – SIDEWALK LAYOUT
MARCH 1, 2011