CONCEPTUAL PLAN

FOR

PROPOSED SIDEWALKS ALONG SW 132 STREET FROM US-1 TO SW 77 AVENUE

VILLAGE OF PINECREST, FLORIDA

INDEX OF PLANS

SHEET NO.	SHEET DESCRIPTION
1	KEY SHEET
2–10	CONCEPTUAL PLANS

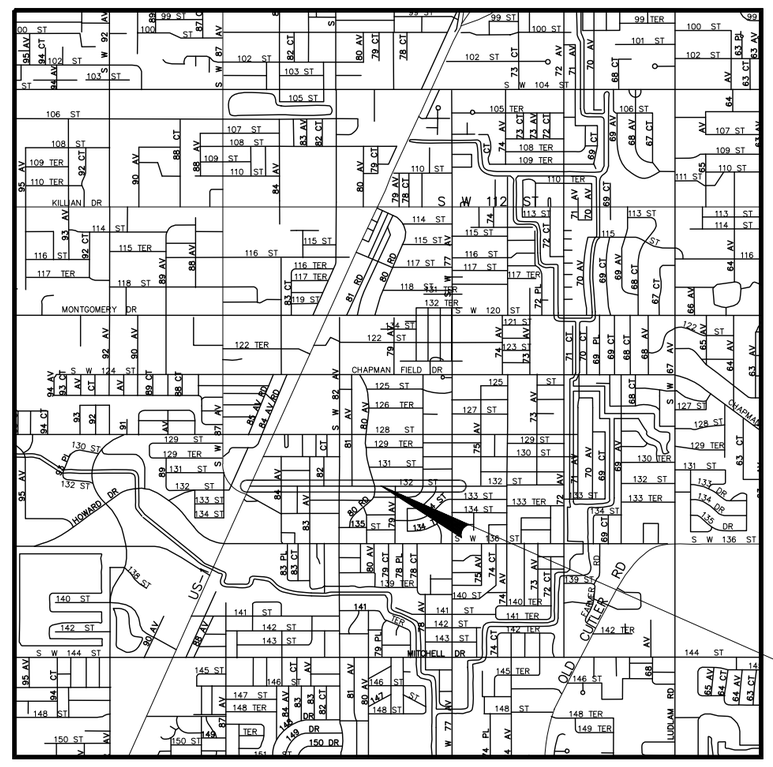

N.T.S.

PREPARED FOR:

VILLAGE OF PINECREST

VILLAGE COUNCIL

CINDY LERNER - MAYOR
BOB ROSS - VICE MAYOR
CHERI BALL - COUNCIL MEMBER
DOUG KRAFT - COUNCIL MEMBER
JAMES E. McDONALD - COUNCIL MEMBER

VILLAGE STAFF

YOCELYN GALIANO GOMEZ - VILLAGE MANAGER
MARK SPANIOLI, P.E. - PUBLIC WORKS DIRECTOR

PREPARED BY:

DAVID PLUMMER & ASSOCIATES, Inc.
1750 Ponce de Leon Boulevard
Coral Gables, Florida 33134
EB 2690

ISSUING DATE: 08/11/15

u:\proj\141\14257\roadway\keyord01.dwg Aug 11, 2015-15:46pmKamanW

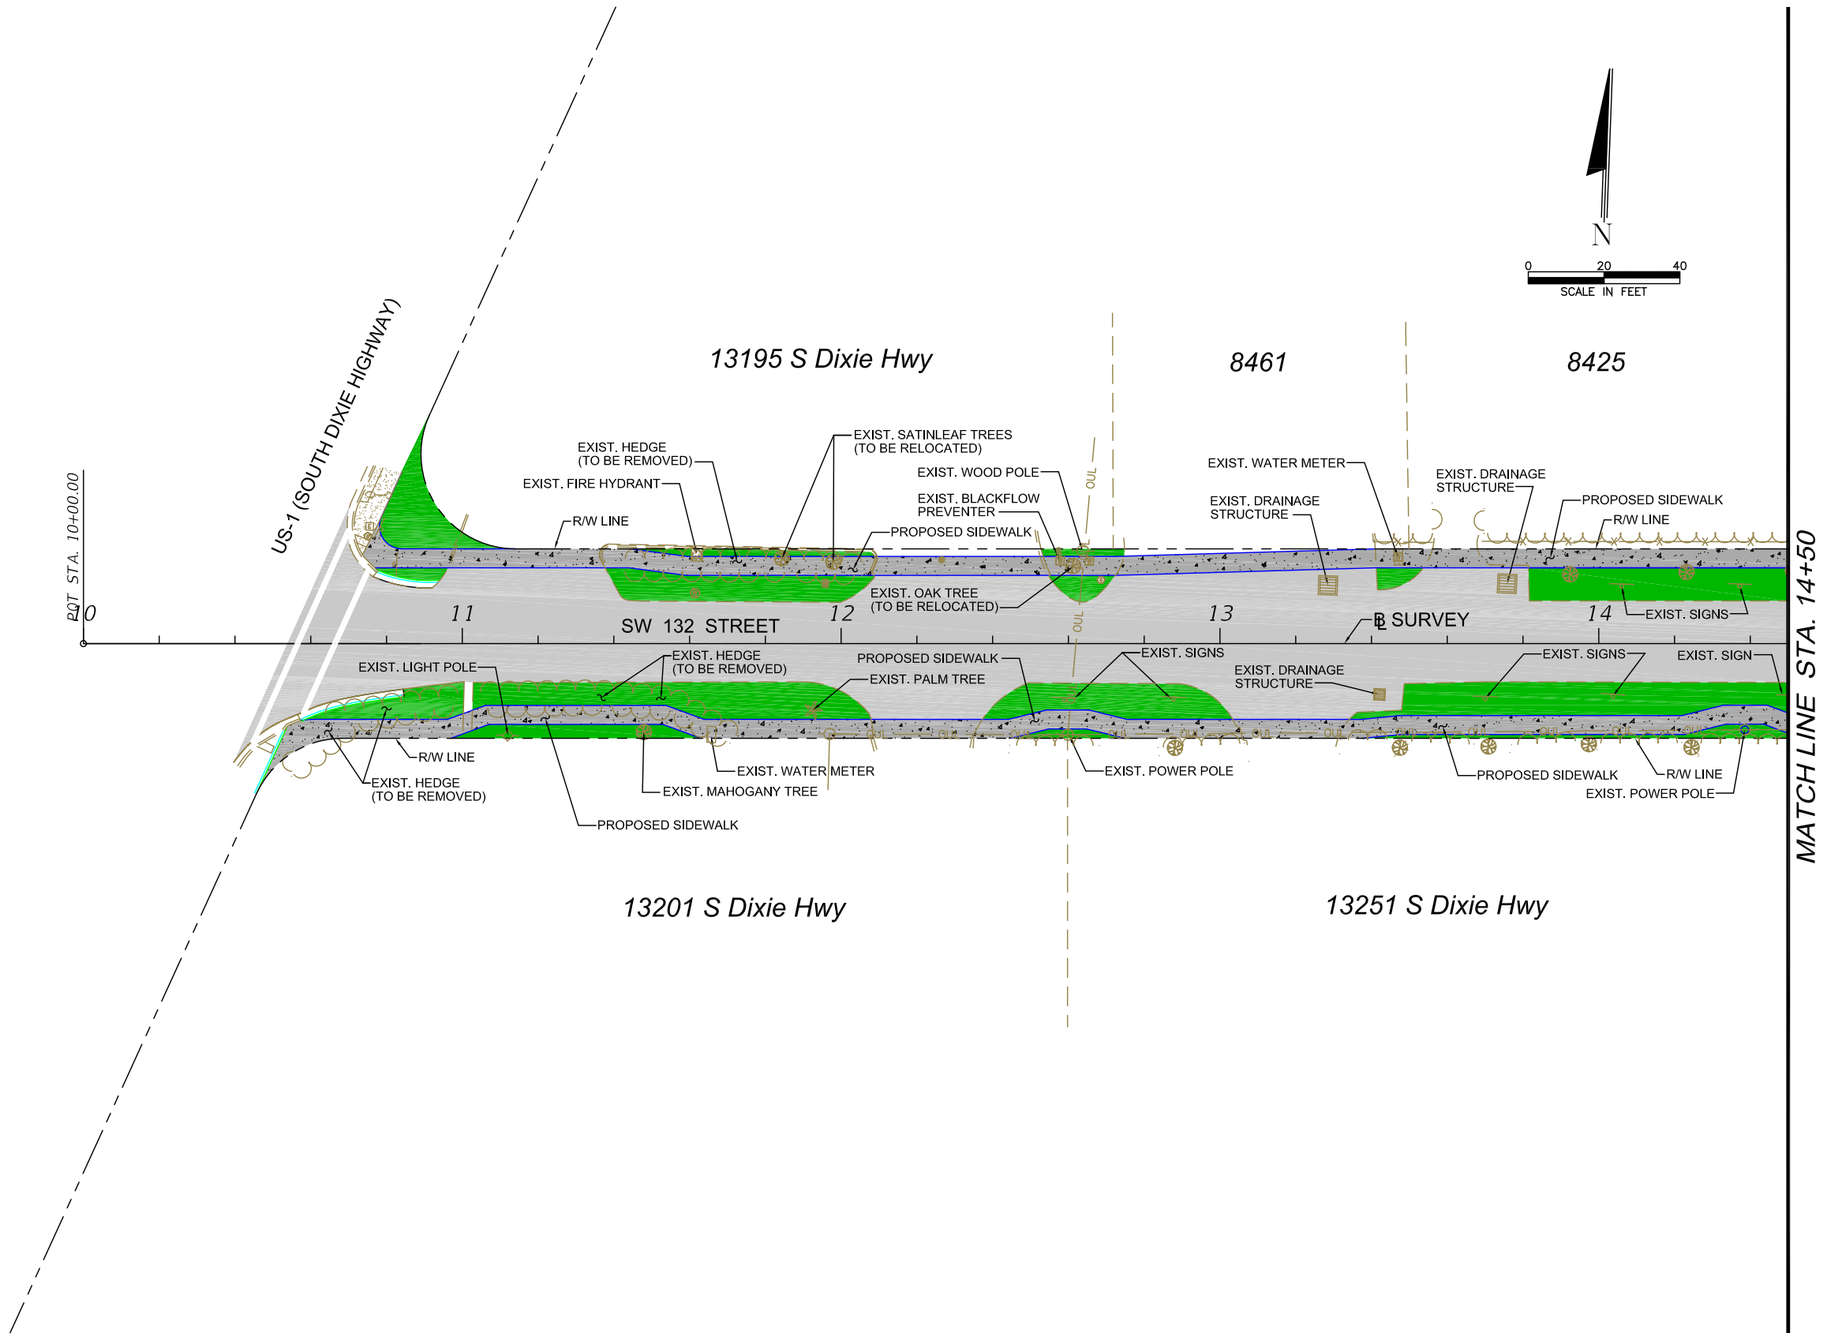

U:\proj\14\14257\roadway\plana01.dwg Aug 10, 2015-22:07pmKamani

DAVID PLUMMER & ASSOCIATES, INC.
TRANSPORTATION • CIVIL • STRUCTURAL • ENVIRONMENTAL
CORAL GABLES
1750 PONCE DE LEON BLVD. CORAL GABLES FL 33134 TELEPHONE (305) 447-0900 FAX (305) 444-4986
FORT MYERS
CERTIFICATE OF AUTHORIZATION EB 2690

REVISIONS:

CONTRACTOR SHALL VERIFY ALL DIMENSIONS & LOCATE ALL UTILITIES BEFORE COMMENCING WITH PROJECT.

PROJECT:

PROPOSED SIDEWALKS ALONG SW 132 STREET FROM US-1 TO SW 77 AVENUE

TITLE:

CONCEPTUAL PLAN

DATE 02/13/15	PROJECT NO. 14257
DRAWN	SHEET NO. 2
CHECKED	
APPROVED	

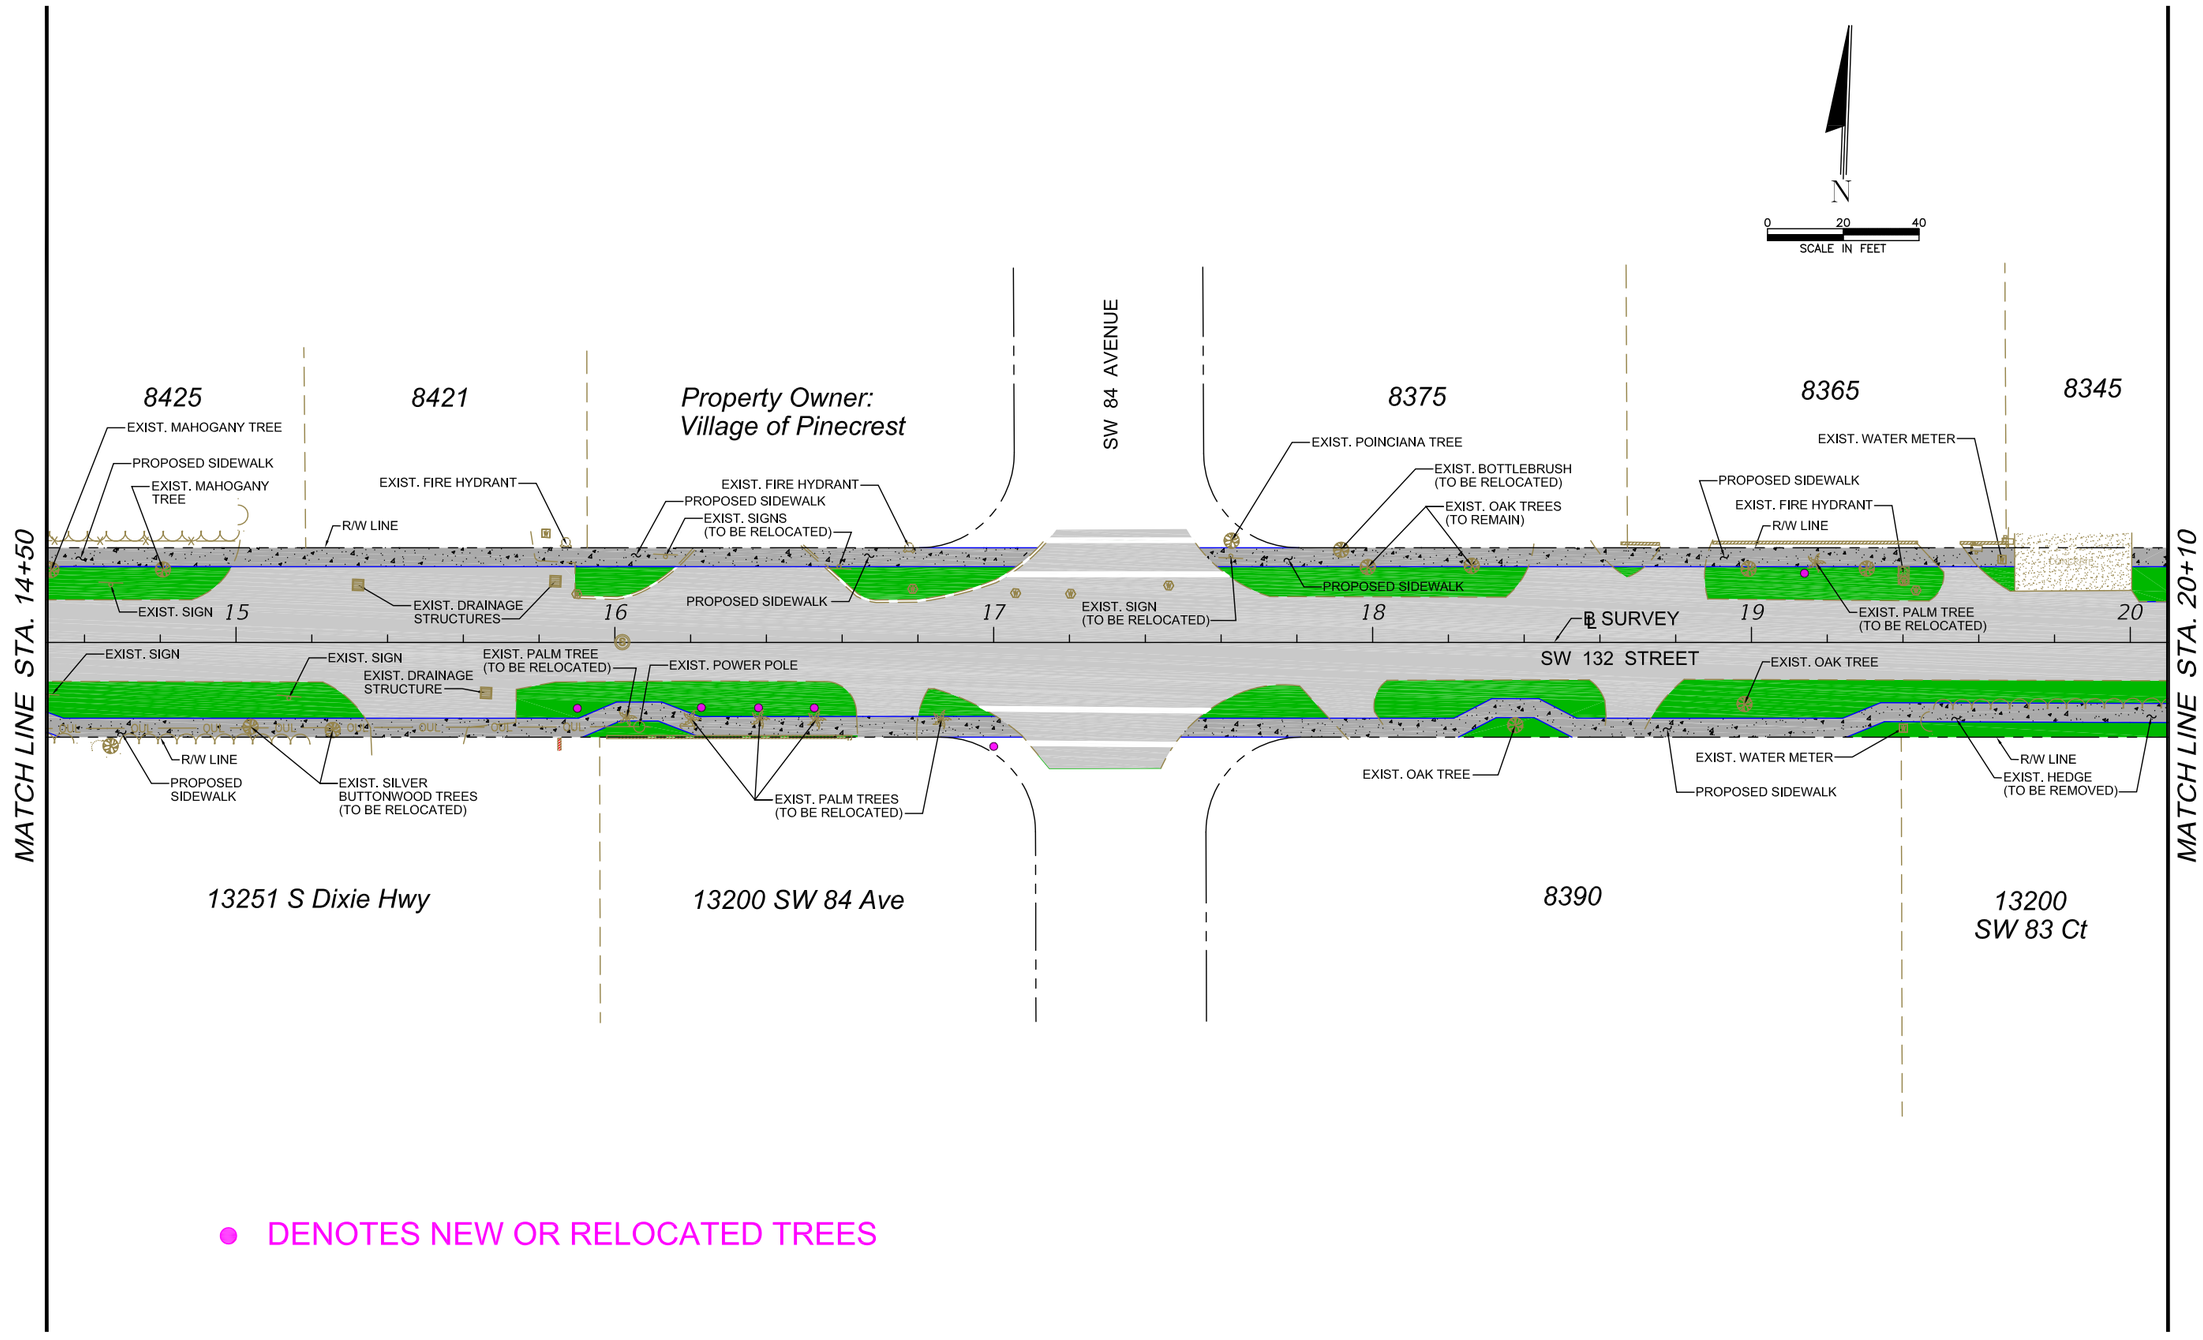

U:\proj\14\14257\roadway\plan\d02.dwg Aug 10, 2015-22:08pmKamani#

DAVID PLUMMER & ASSOCIATES, INC.
TRANSPORTATION ∘ CIVIL ∘ STRUCTURAL ∘ ENVIRONMENTAL
CORAL GABLES — FORT MYERS
1750 PONCE DE LEON BLVD. CORAL GABLES FL 33134 TELEPHONE (305) 447-0900 FAX (305) 444-4986
CERTIFICATE OF AUTHORIZATION EB 2690

REVISIONS:

CONTRACTOR SHALL VERIFY ALL DIMENSIONS & LOCATE ALL UTILITIES BEFORE COMMENCING WITH PROJECT.

PROJECT:
PROPOSED SIDEWALKS ALONG SW 132 STREET FROM US-1 TO SW 77 AVENUE

TITLE:
CONCEPTUAL PLAN

DATE 02/13/15	PROJECT NO. 14257
DRAWN	SHEET NO. 3
CHECKED	
APPROVED	

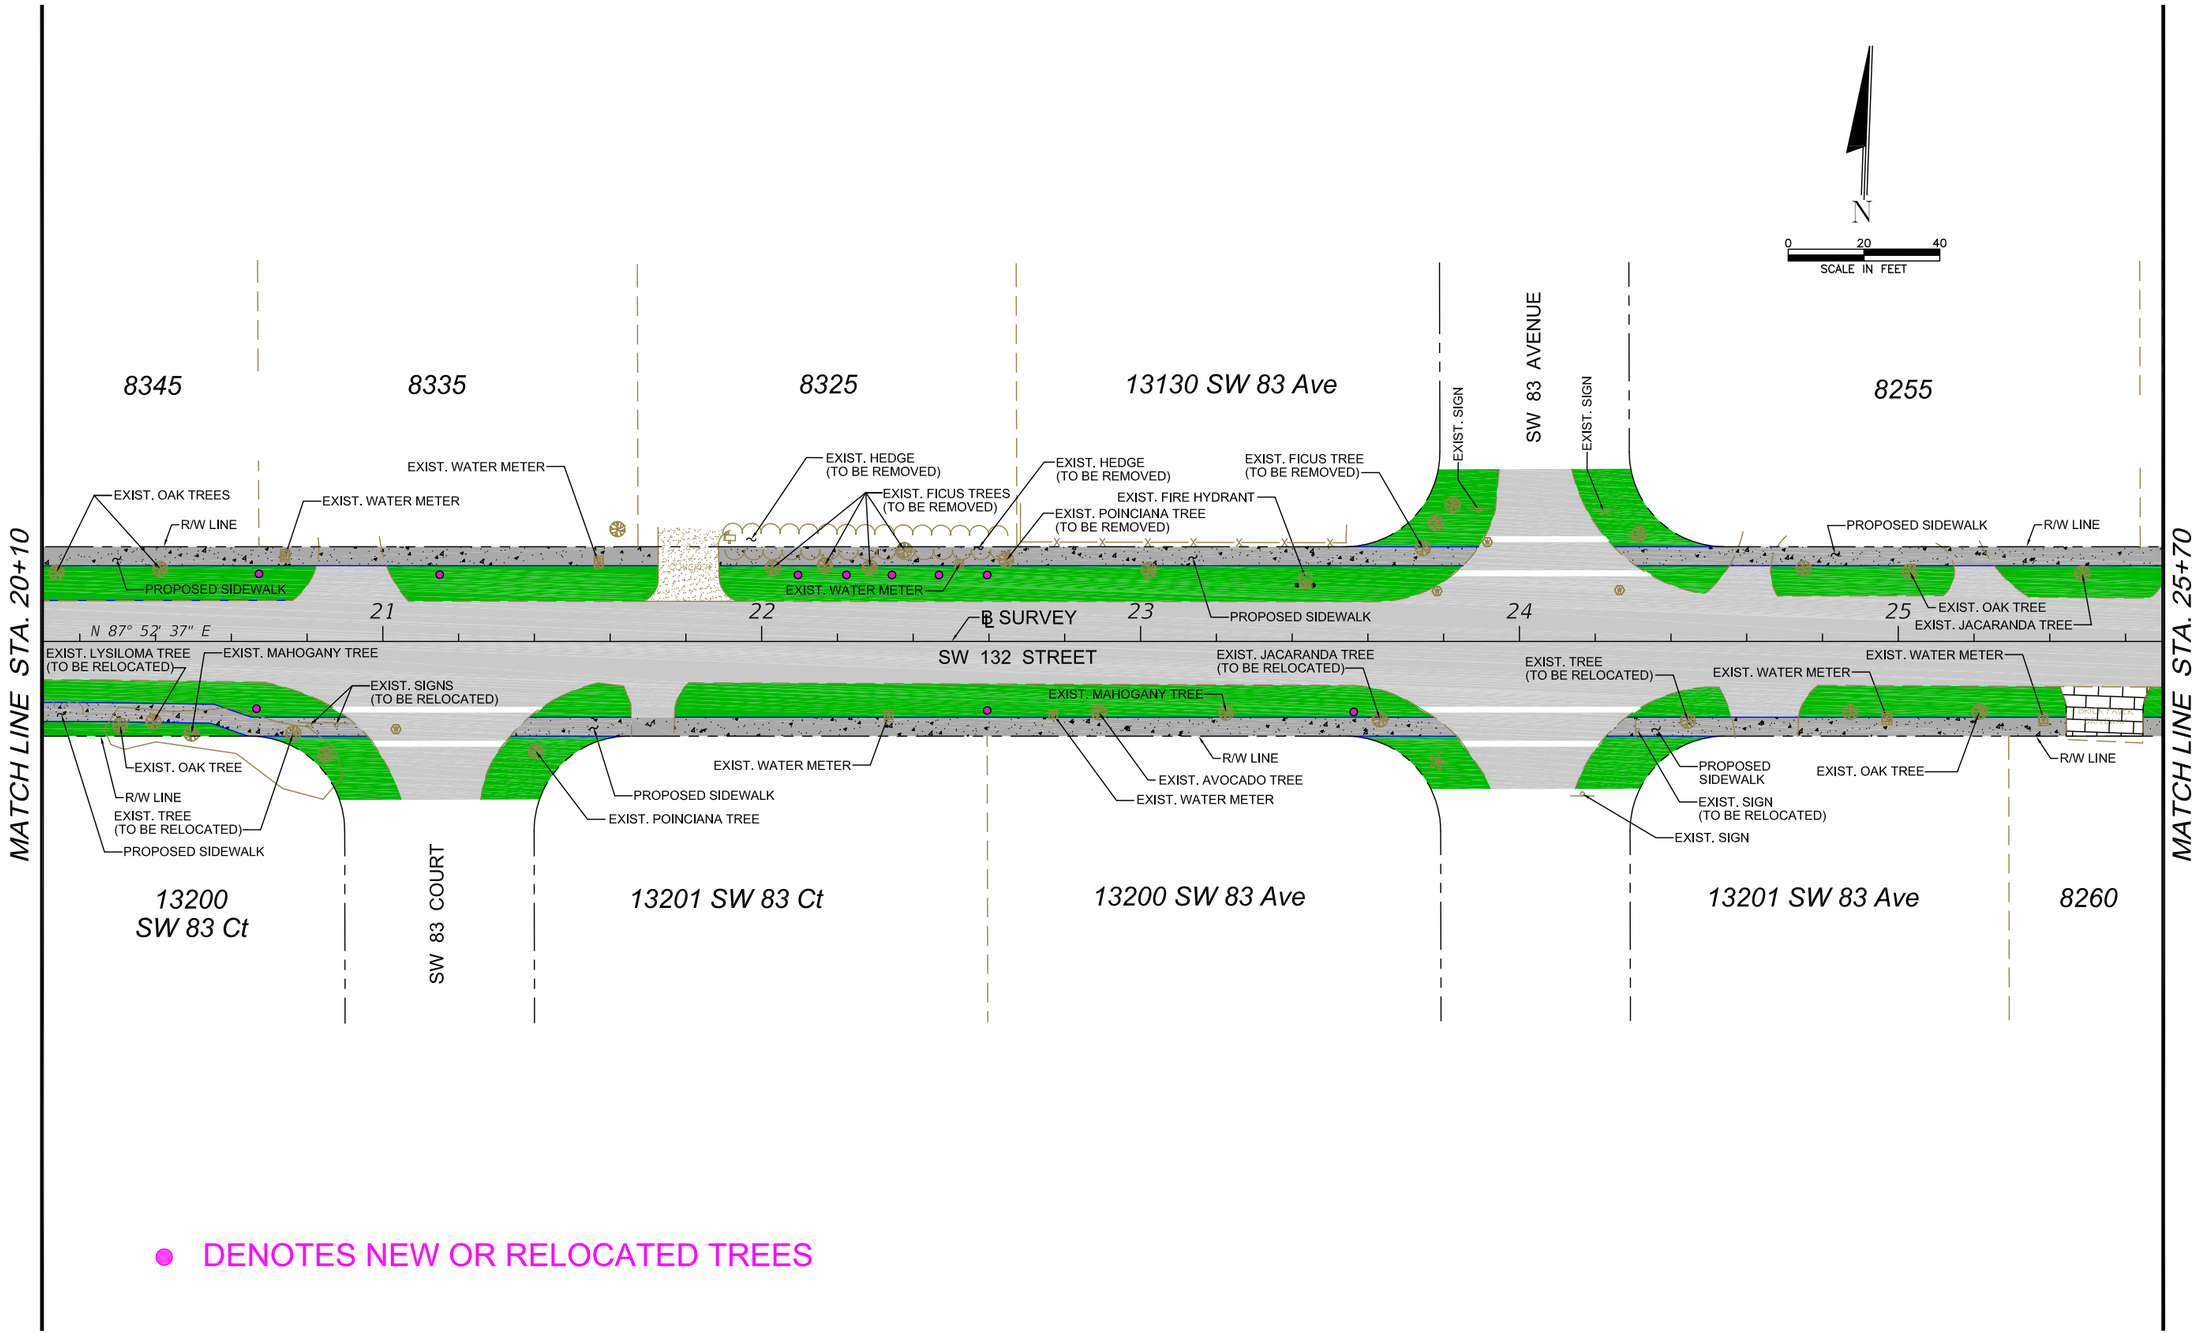

● DENOTES NEW OR RELOCATED TREES

U:\proj\14\14257\roadway\plana03.dwg Aug 11, 2015-8:21amKamanW

DAVID PLUMMER & ASSOCIATES, INC.
TRANSPORTATION • CIVIL • STRUCTURAL • ENVIRONMENTAL
CORAL GABLES — 1750 PONCE DE LEON BLVD. CORAL GABLES FL 33134 TELEPHONE (305) 447-0900
FORT MYERS — FAX (305) 444-4986
CERTIFICATE OF AUTHORIZATION EB 2690

REVISIONS:

CONTRACTOR SHALL VERIFY ALL DIMENSIONS & LOCATE ALL UTILITIES BEFORE COMMENCING WITH PROJECT.

PROJECT:
PROPOSED SIDEWALKS ALONG SW 132 STREET FROM US-1 TO SW 77 AVENUE

TITLE:
CONCEPTUAL PLAN

DATE 02/13/15	PROJECT NO. 14257
DRAWN	SHEET NO. 4
CHECKED	
APPROVED	

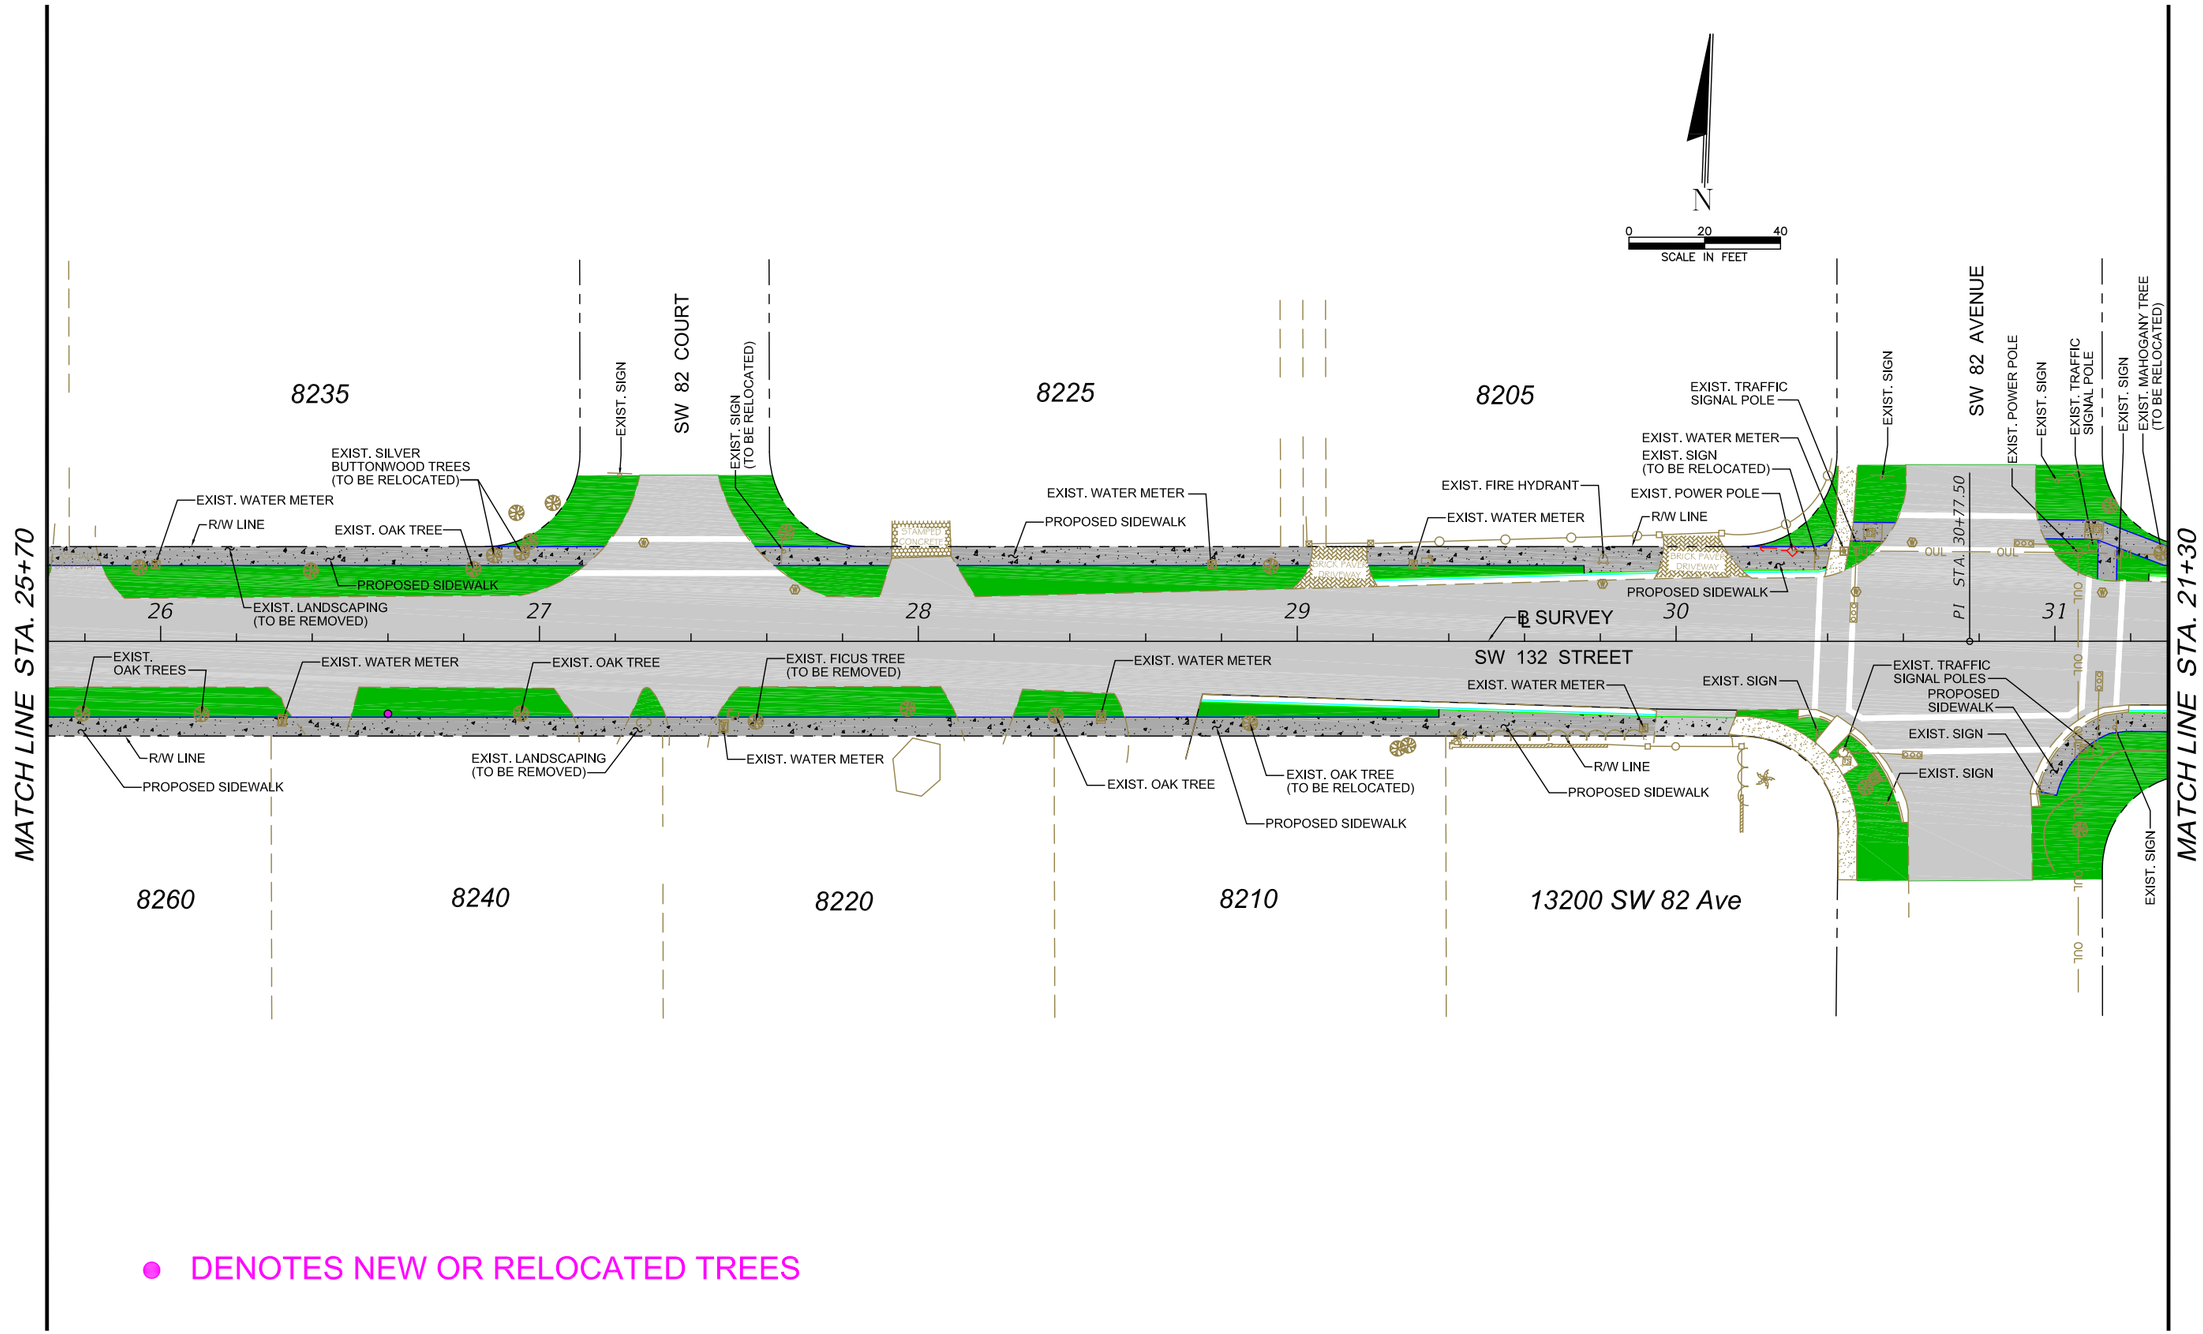

● DENOTES NEW OR RELOCATED TREES

U:\proj\14\14257\roadway\plans04.dwg Aug 10, 2015-22:16pmKamani#

DAVID PLUMMER & ASSOCIATES, INC.
TRANSPORTATION ◦ CIVIL ◦ STRUCTURAL ◦ ENVIRONMENTAL
CORAL GABLES — FORT MYERS
1750 PONCE DE LEON BLVD. CORAL GABLES FL 33134 TELEPHONE (305) 447-0900 FAX (305) 444-4986
CERTIFICATE OF AUTHORIZATION EB 2690

REVISIONS:

CONTRACTOR SHALL VERIFY ALL DIMENSIONS & LOCATE ALL UTILITIES BEFORE COMMENCING WITH PROJECT.

PROJECT:
PROPOSED SIDEWALKS ALONG SW 132 STREET FROM US-1 TO SW 77 AVENUE

TITLE:
CONCEPTUAL PLAN

DATE 02/13/15	PROJECT NO. 14257
DRAWN	SHEET NO. 5
CHECKED	
APPROVED	

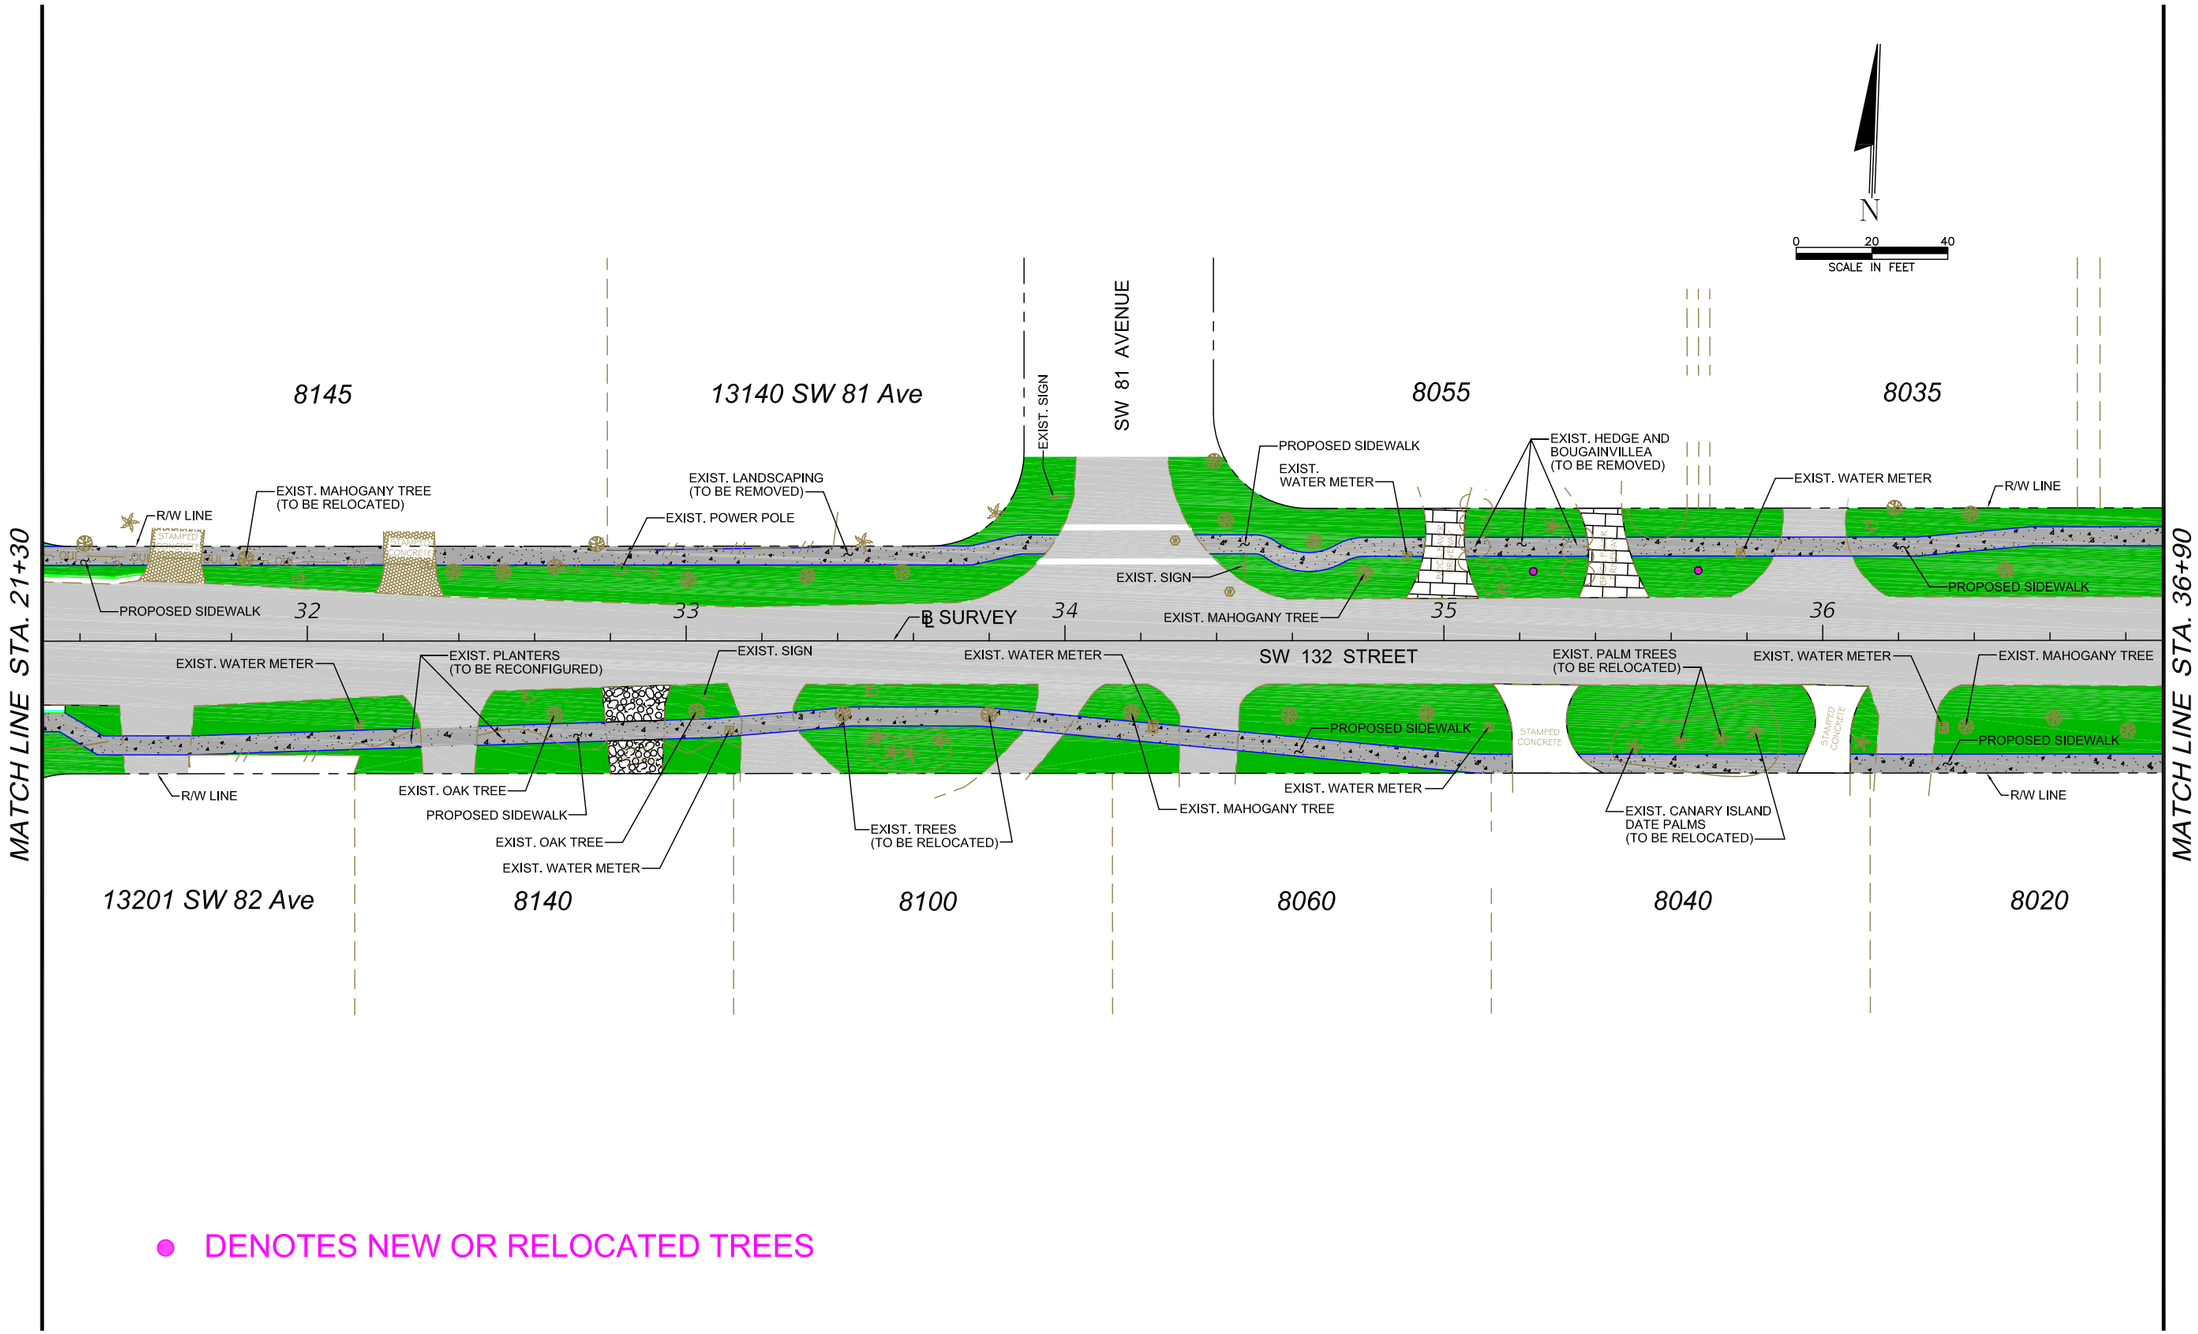

● DENOTES NEW OR RELOCATED TREES

U:\proj\14\14257\roadway\planrd05.dwg Aug 10, 2015-22:18pmKamani#

DAVID PLUMMER & ASSOCIATES, INC.
TRANSPORTATION ∘ CIVIL ∘ STRUCTURAL ∘ ENVIRONMENTAL
CORAL GABLES
1750 PONCE DE LEON BLVD. CORAL GABLES FL 33134 TELEPHONE (305) 447-0900 FAX (305) 444-4986
FORT MYERS
CERTIFICATE OF AUTHORIZATION EB 2690

REVISIONS:

CONTRACTOR SHALL VERIFY ALL DIMENSIONS & LOCATE ALL UTILITIES BEFORE COMMENCING WITH PROJECT.

PROJECT:
PROPOSED SIDEWALKS ALONG SW 132 STREET FROM US-1 TO SW 77 AVENUE

TITLE:
CONCEPTUAL PLAN

DATE 02/13/15	PROJECT NO. 14257
DRAWN	SHEET NO. 6
CHECKED	
APPROVED	

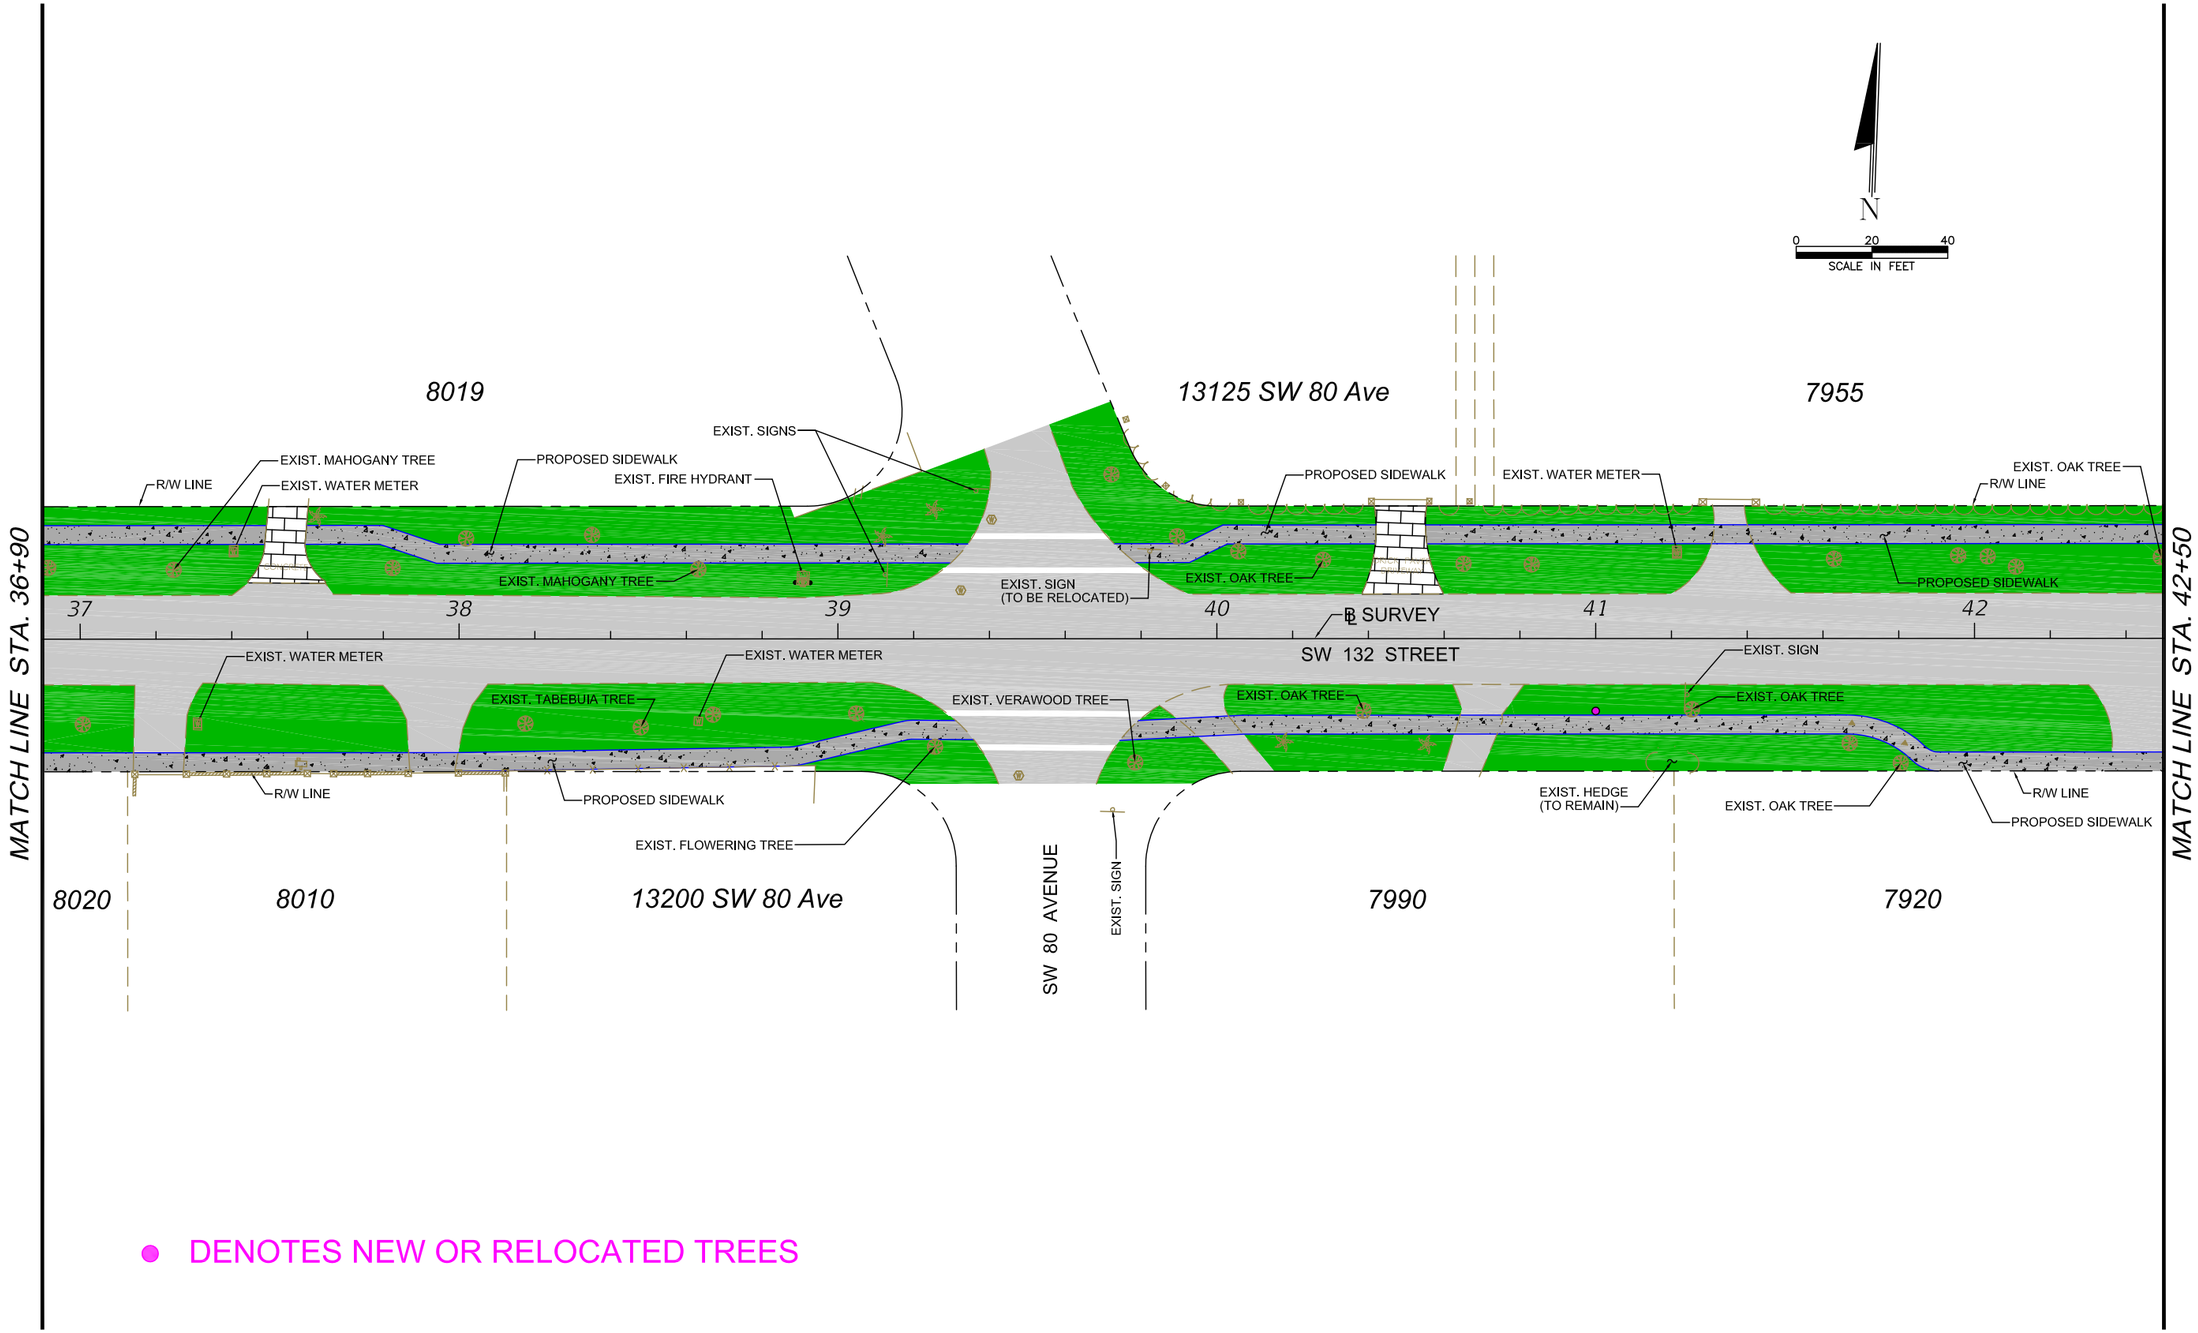

● DENOTES NEW OR RELOCATED TREES

U:\proj\14\14257\roadway\planrd06.dwg Aug 10, 2015-22:19pmKamani

DAVID PLUMMER & ASSOCIATES, INC.
TRANSPORTATION ∘ CIVIL ∘ STRUCTURAL ∘ ENVIRONMENTAL
CORAL GABLES — FORT MYERS
1750 PONCE DE LEON BLVD. CORAL GABLES FL 33134 TELEPHONE (305) 447-0900 FAX (305) 444-4986
CERTIFICATE OF AUTHORIZATION EB 2690

REVISIONS:

CONTRACTOR SHALL VERIFY ALL DIMENSIONS & LOCATE ALL UTILITIES BEFORE COMMENCING WITH PROJECT.

PROJECT:
PROPOSED SIDEWALKS ALONG SW 132 STREET FROM US-1 TO SW 77 AVENUE

TITLE:
CONCEPTUAL PLAN

DATE 02/13/15	PROJECT NO. 14257
DRAWN	SHEET NO. 7
CHECKED	
APPROVED	

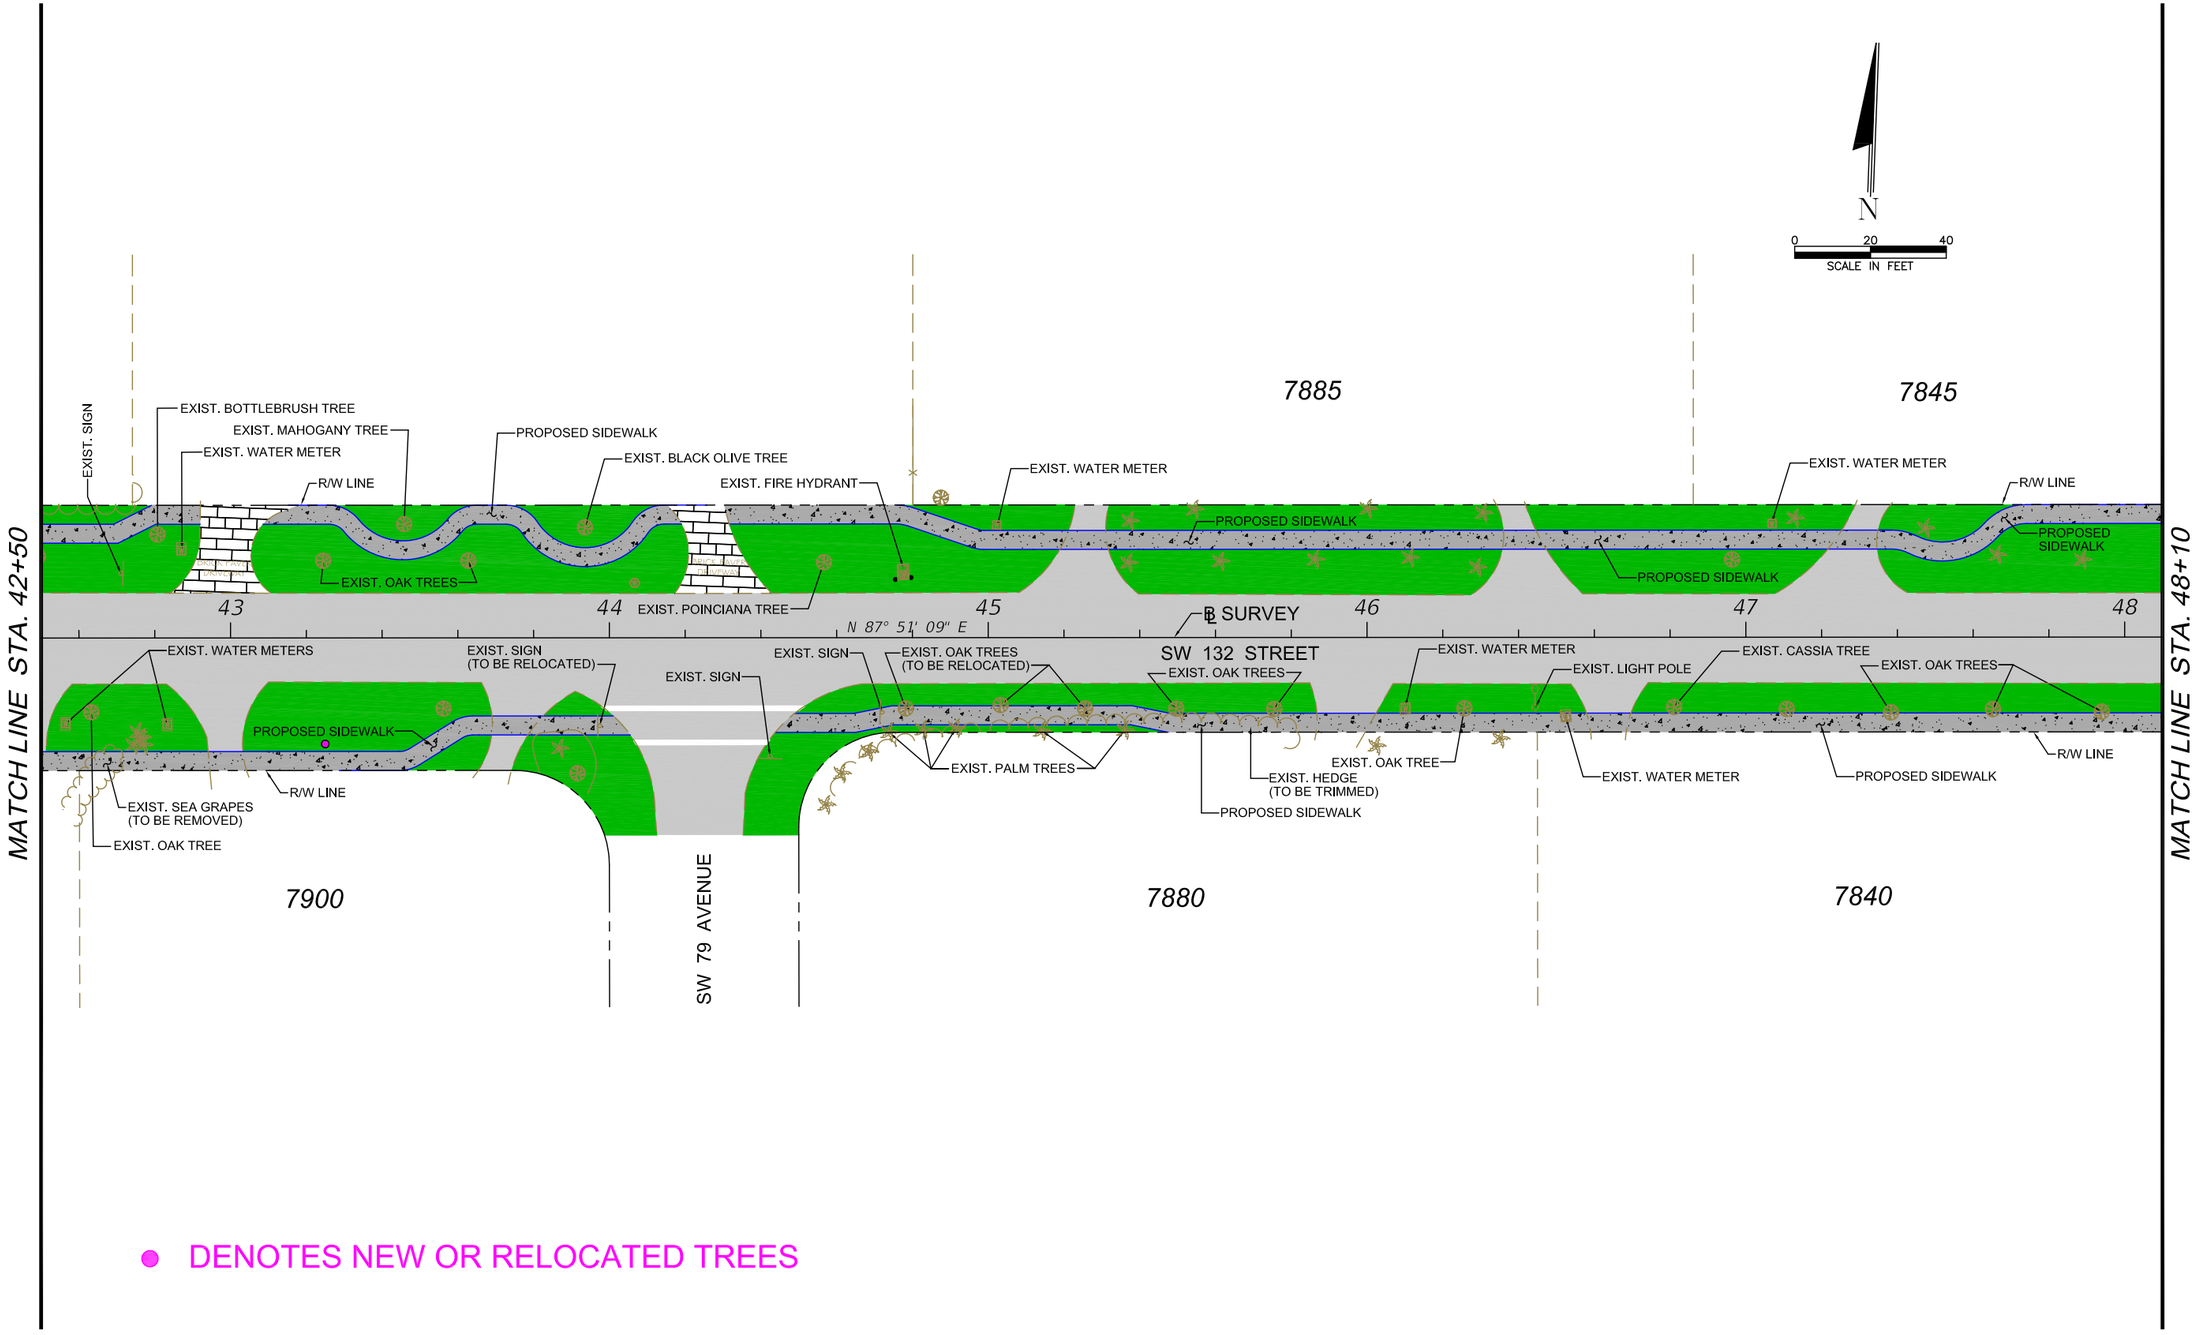

● DENOTES NEW OR RELOCATED TREES

U:\proj\14\14257\roadway\plans07.dwg Aug 11, 2015-15:42pmKamanW

DAVID PLUMMER & ASSOCIATES, INC.
TRANSPORTATION ∘ CIVIL ∘ STRUCTURAL ∘ ENVIRONMENTAL
CORAL GABLES — FORT MYERS
4750 PONCE DE LEON BLVD. CORAL GABLES FL 33134 TELEPHONE (305) 447-0900 FAX (305) 444-4986
CERTIFICATE OF AUTHORIZATION EB 2690

REVISIONS:

CONTRACTOR SHALL VERIFY ALL DIMENSIONS & LOCATE ALL UTILITIES BEFORE COMMENCING WITH PROJECT.

PROJECT:

PROPOSED SIDEWALKS ALONG SW 132 STREET FROM US-1 TO SW 77 AVENUE

TITLE:

CONCEPTUAL PLAN

DATE 02/13/15	PROJECT NO. 14257
DRAWN	SHEET NO.
CHECKED	8
APPROVED	

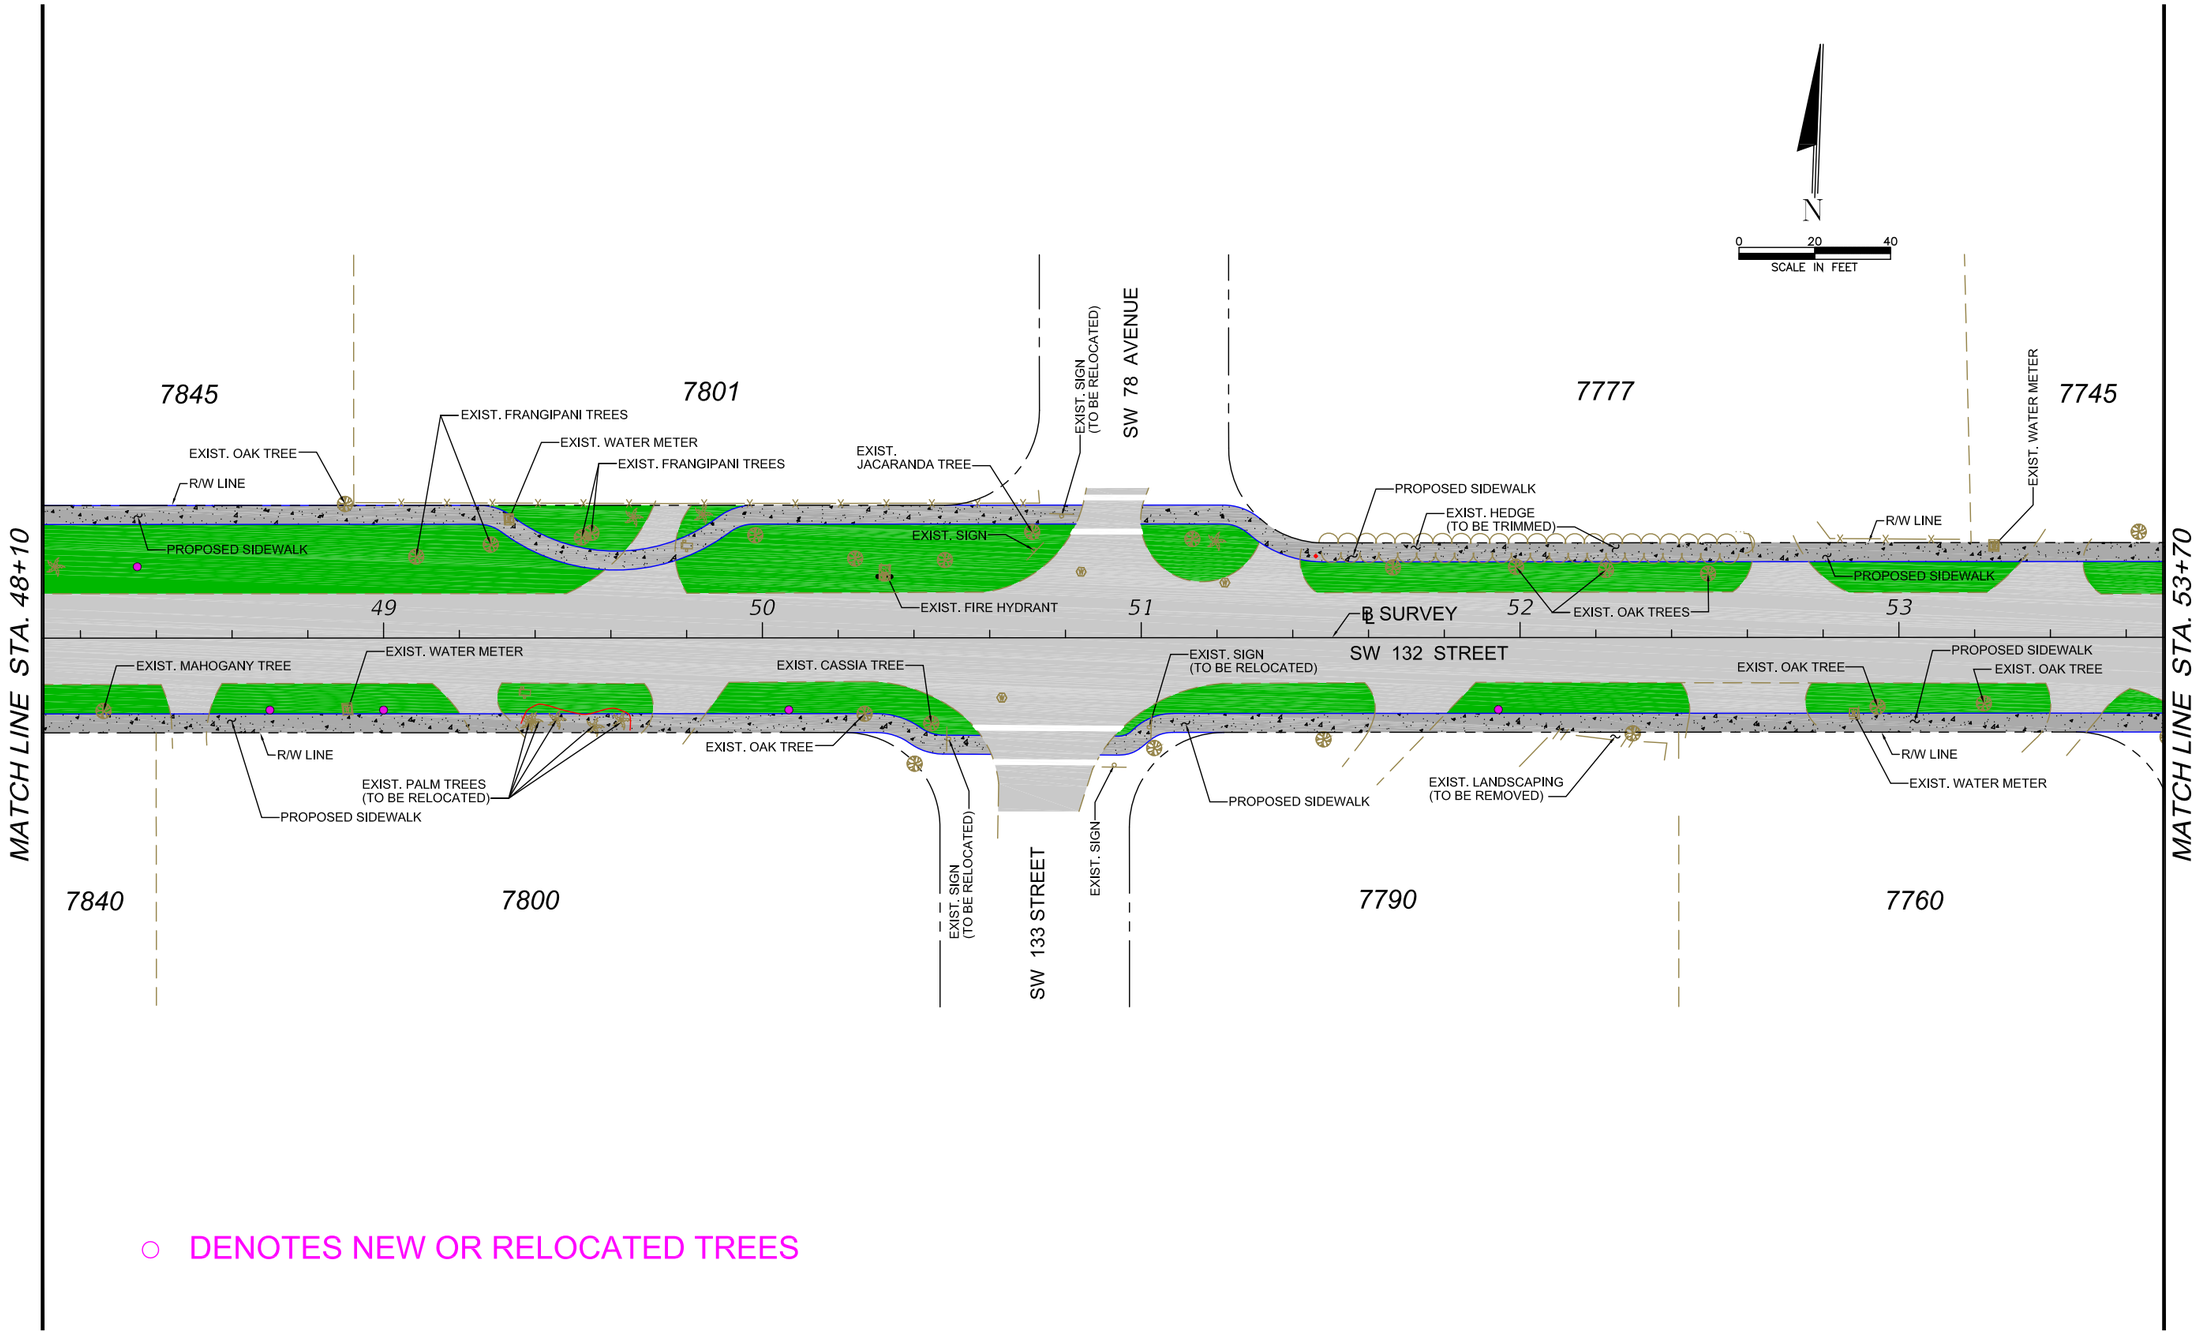

○ DENOTES NEW OR RELOCATED TREES

U:\proj\14\14257\roadway\planrd08.dwg Aug 10, 2015-22:22pmKamanW

DAVID PLUMMER & ASSOCIATES, INC.
TRANSPORTATION ∘ CIVIL ∘ STRUCTURAL ∘ ENVIRONMENTAL
CORAL GABLES
1750 PONCE DE LEON BLVD. CORAL GABLES FL 33134 TELEPHONE (305) 447-0900 FAX (305) 444-4986
FORT MYERS
CERTIFICATE OF AUTHORIZATION EB 2690

REVISIONS:

CONTRACTOR SHALL VERIFY ALL DIMENSIONS & LOCATE ALL UTILITIES BEFORE COMMENCING WITH PROJECT.

PROJECT:
PROPOSED SIDEWALKS ALONG SW 132 STREET FROM US-1 TO SW 77 AVENUE

TITLE:
CONCEPTUAL PLAN

DATE 02/13/15	PROJECT NO. 14257
DRAWN	SHEET NO. 9
CHECKED	
APPROVED	

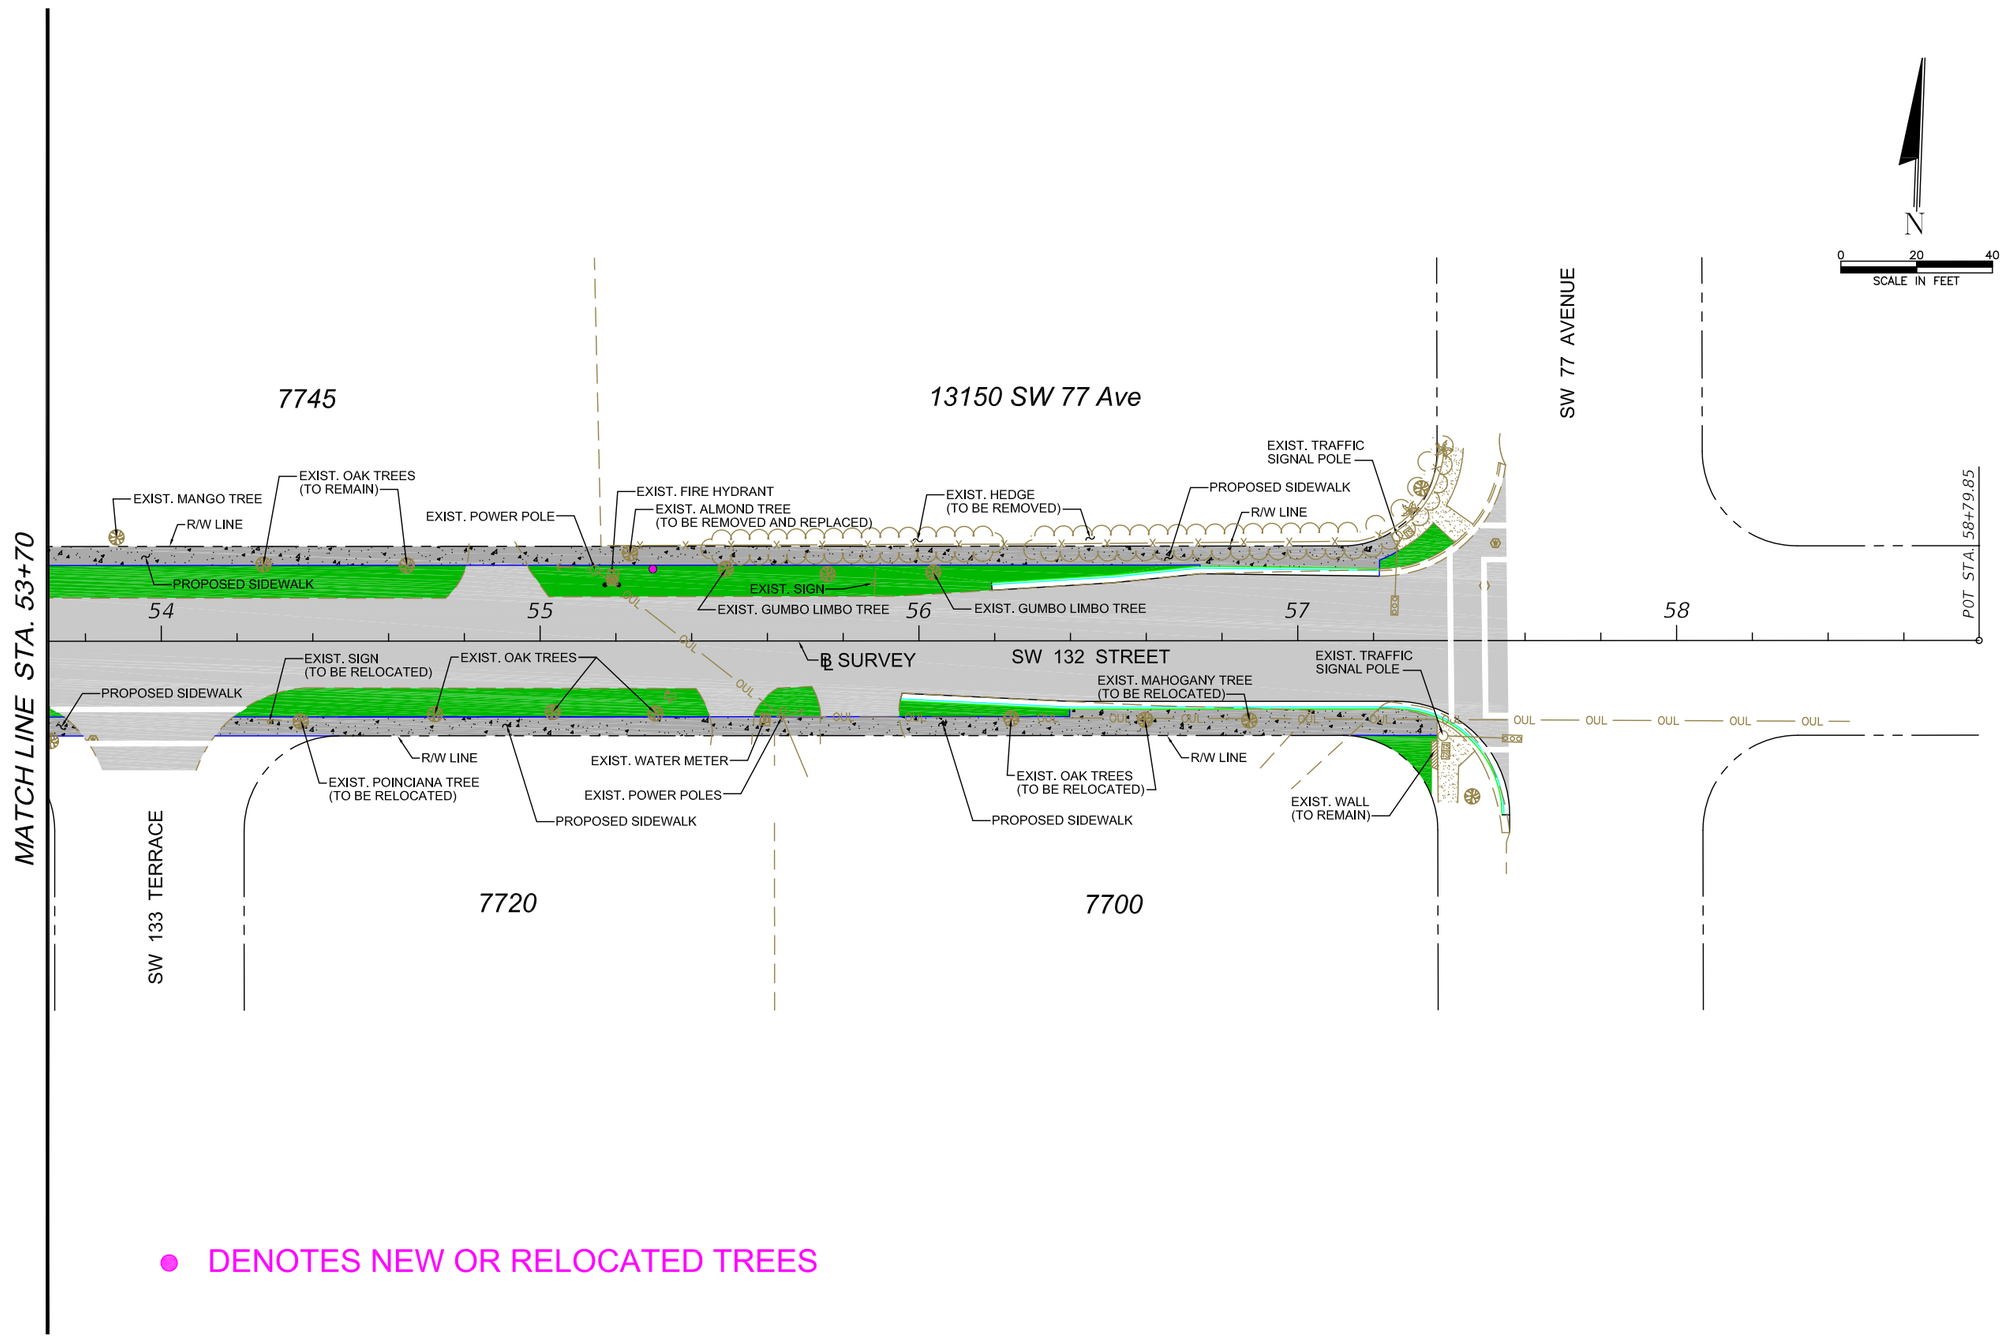

● DENOTES NEW OR RELOCATED TREES

U:\proj\14\14257\roadway\planrd09.dwg Aug 10, 2015-22:24pmKamani

DAVID PLUMMER & ASSOCIATES, INC.
TRANSPORTATION ∘ CIVIL ∘ STRUCTURAL ∘ ENVIRONMENTAL
CORAL GABLES
1750 PONCE DE LEON BLVD. CORAL GABLES FL 33134 TELEPHONE (305) 447-0900 FAX (305) 444-4986
FORT MYERS
CERTIFICATE OF AUTHORIZATION EB 2690

REVISIONS:

CONTRACTOR SHALL VERIFY ALL DIMENSIONS & LOCATE ALL UTILITIES BEFORE COMMENCING WITH PROJECT.

PROJECT:

PROPOSED SIDEWALKS ALONG SW 132 STREET FROM US-1 TO SW 77 AVENUE

TITLE:

CONCEPTUAL PLAN

DATE 02/13/15	PROJECT NO. 14257
DRAWN	SHEET NO. 10
CHECKED	
APPROVED	